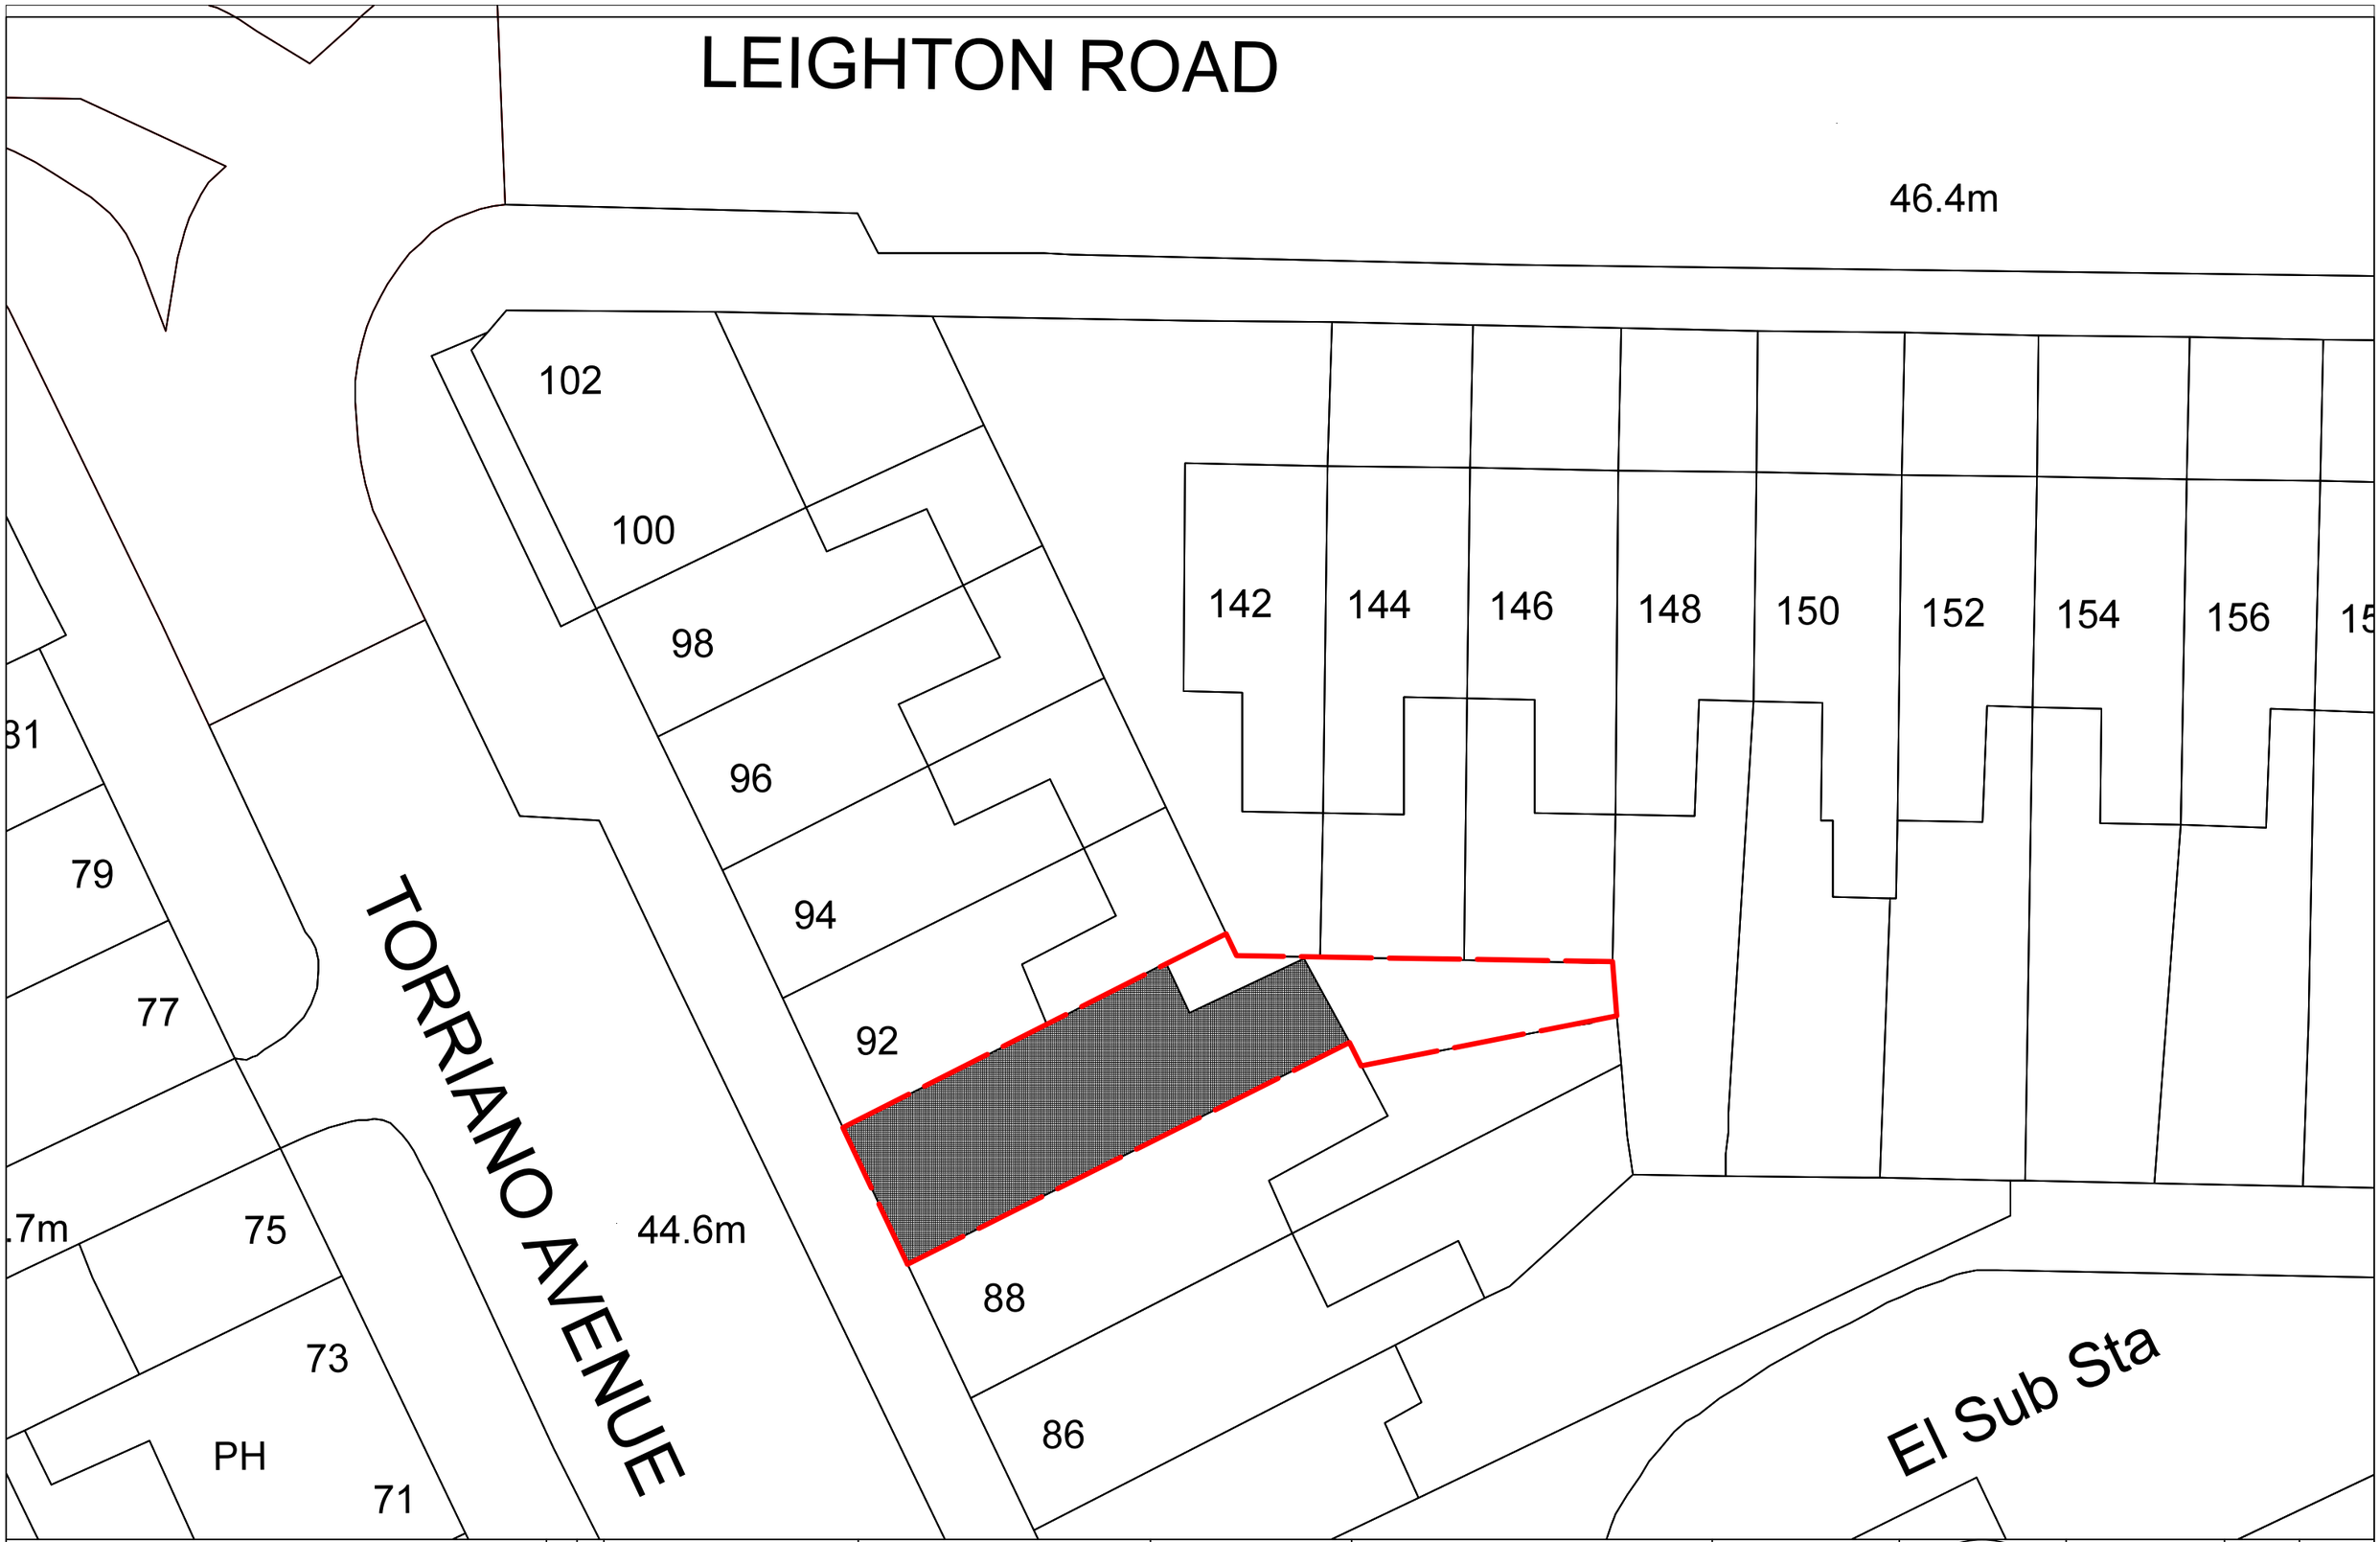

PROJECT

KENTISH TOWN HOUSE

90 Torriano Avenue
London
NW5 2SE

THE AUTHOR TAKES NO RESPONSIBILITY FOR ANY DIMENSIONS OBTAINED BY SCALING FROM THIS DRAWING. IF NO DIMENSION IS SHOWN THE RECIPIENT MUST ASCERTAIN THE DIMENSION SPECIFICALLY FROM THE ARCHITECT OR BY SITE MEASUREMENT AND MAY NOT RELY UPON THIS DRAWING. SUPPLYING THIS DRAWING IN DIGITAL FORM IS SOLELY FOR CONVENIENCE AND NO RELIANCE MAY BE PLACED ON ANY DATA ON DIGITAL FORM. ALL DATA MUST BE CHECKED AGAINST THE HARD COPY.
ARCHITECTURAL DRAWINGS ARE FOR COORDINATION PURPOSES ONLY. FOR ANY SPECIALIST INFORMATION. PLEASE REFER TO CONTRACTORS / SUB-CONTRACTORS DRAWINGS.

REV		
	001	03/09/2015

DESIGNER

SEDA ZIREK

Flat H, 112 Fellows Road TEL: +44 7903177029
NW3 3JH
London / UK

CONTRACTOR

CLIENT

ORKUNT OZKAYA

NOTES

N

PROJECT NUMBER:	FORMAT:	SCALE:
058	A3	1:200

DRAWING TITLE:

SITE LOCATION PLAN

DRAWING NUMBER:

A-100