Legal Notice
This drawing is the property of Tibbatts Design Ltd. Copyright is reserved by them and the drawing is issued on the condition that it is not copied either wholly or in part without the consent in writing of Tibbatts Design Ltd. Figured dimensions to take preference over those scaled. All dimensions to be checked on site before commencement of any work or shop drawings. This drawing is to be read in conjunction with the specification when existing.

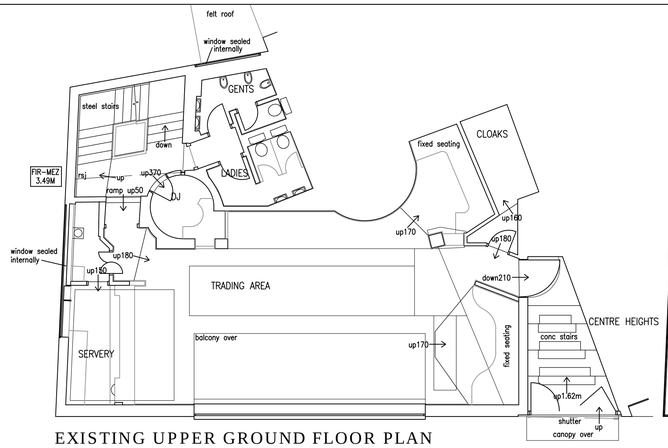

EXISTING UPPER GROUND FLOOR PLAN

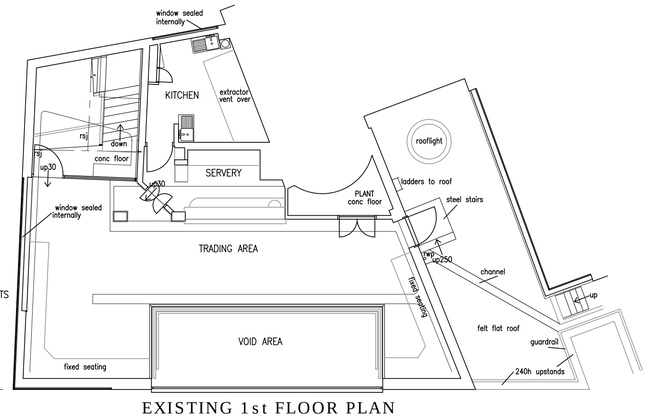

EXISTING 1st FLOOR PLAN

Existing Plans Scale 1:100

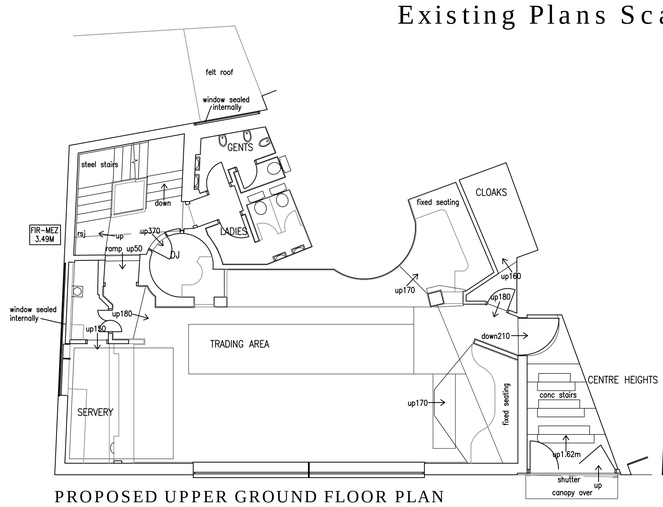

PROPOSED UPPER GROUND FLOOR PLAN

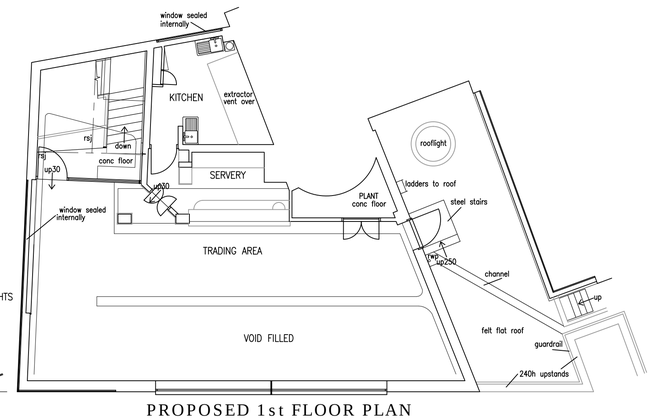

PROPOSED 1st FLOOR PLAN

Proposed Plans Scale 1:100

'(c) UKMap Copyright. The GeoInformation Group 2015 Licence No. LANDML_DN100003121118'

Location Plan
Scale 1:1250

'(c) UKMap Copyright. The GeoInformation Group 2015 Licence No. LANDML_DN100003121118'

Site Plan
Scale 1:500

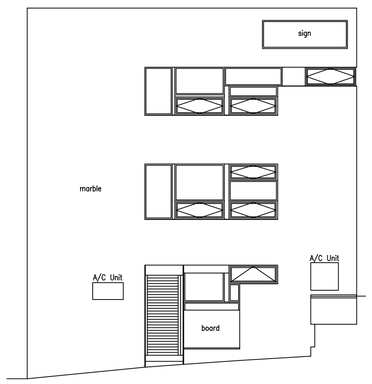

Existing Side Elevation

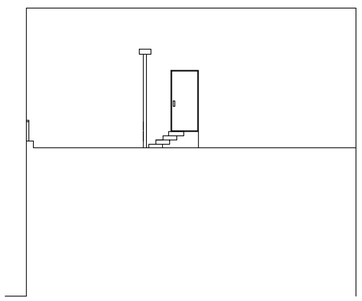

Existing Side Elevation

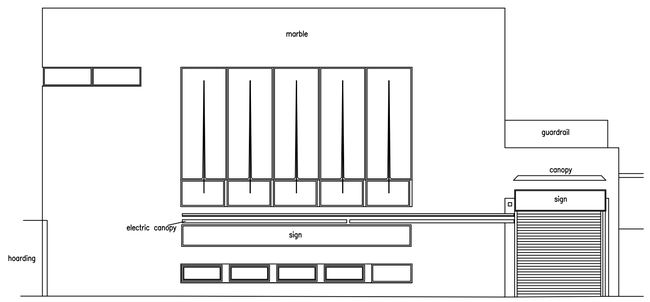

ExistingFront Elevation

Existing Elevations Scale 1:100

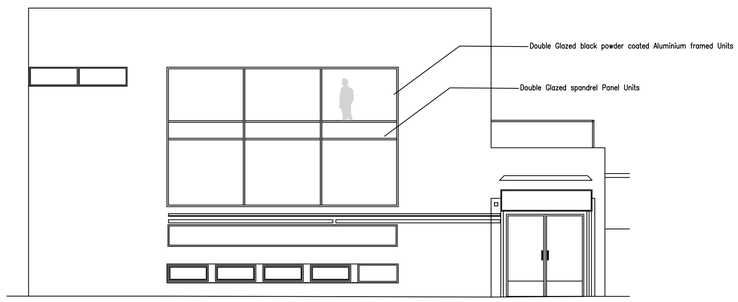

Proposed Front Elevation
Perforated Aluminium Mesh Screen Facade & New Glazing

Proposed Elevation Scale 1:100

TIBBATTS ABEL
Interiors Architecture

Suite 214
Fort Dunlop
Birmingham
B24 9FD

Tel: +44 (0) 121 747 1111
Fax: +44 (0) 121 747 1199
info@tibbatts.com
www.tibbattsabel.com

Client
135 Finchley Road Ltd

Job Title
135 Finchley Road
Hamstead, London,NW3 6JH

Drawing Title
Restaurant & Function Room
Replacment of New Glazing
on Front Facade

Date
26/08/15

Scale
1:100 @ A1

Drawn by
AL

Job No.
1600

Revisions	Description	Date

Drawing Number
PL01
-