


**Lighting study - Proposed basement bedroom**

- based on the councils recommendation the living room has been positioned at GF level to provide adequate lighting and outlook as this is the central hub of the flat. The bedroom to be provided at basement level, in-line with providing sufficient 'usable' natural lighting.

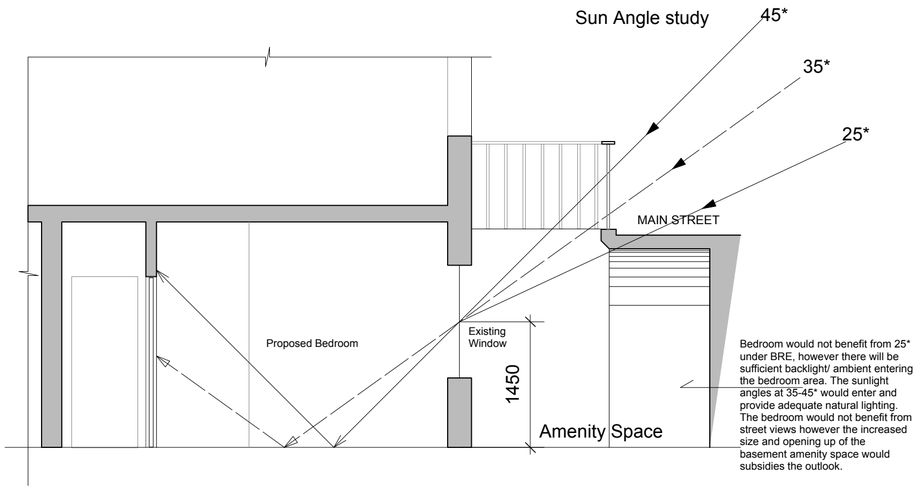


# Proposed Section AA

0 1 2 [m]

Note: FOR INFORMATION PURPOSES ONLY PROPERTY OF NIVEDA REALTY

| | | REVISION | DATE |
|---|---|---|---|
| | | | |

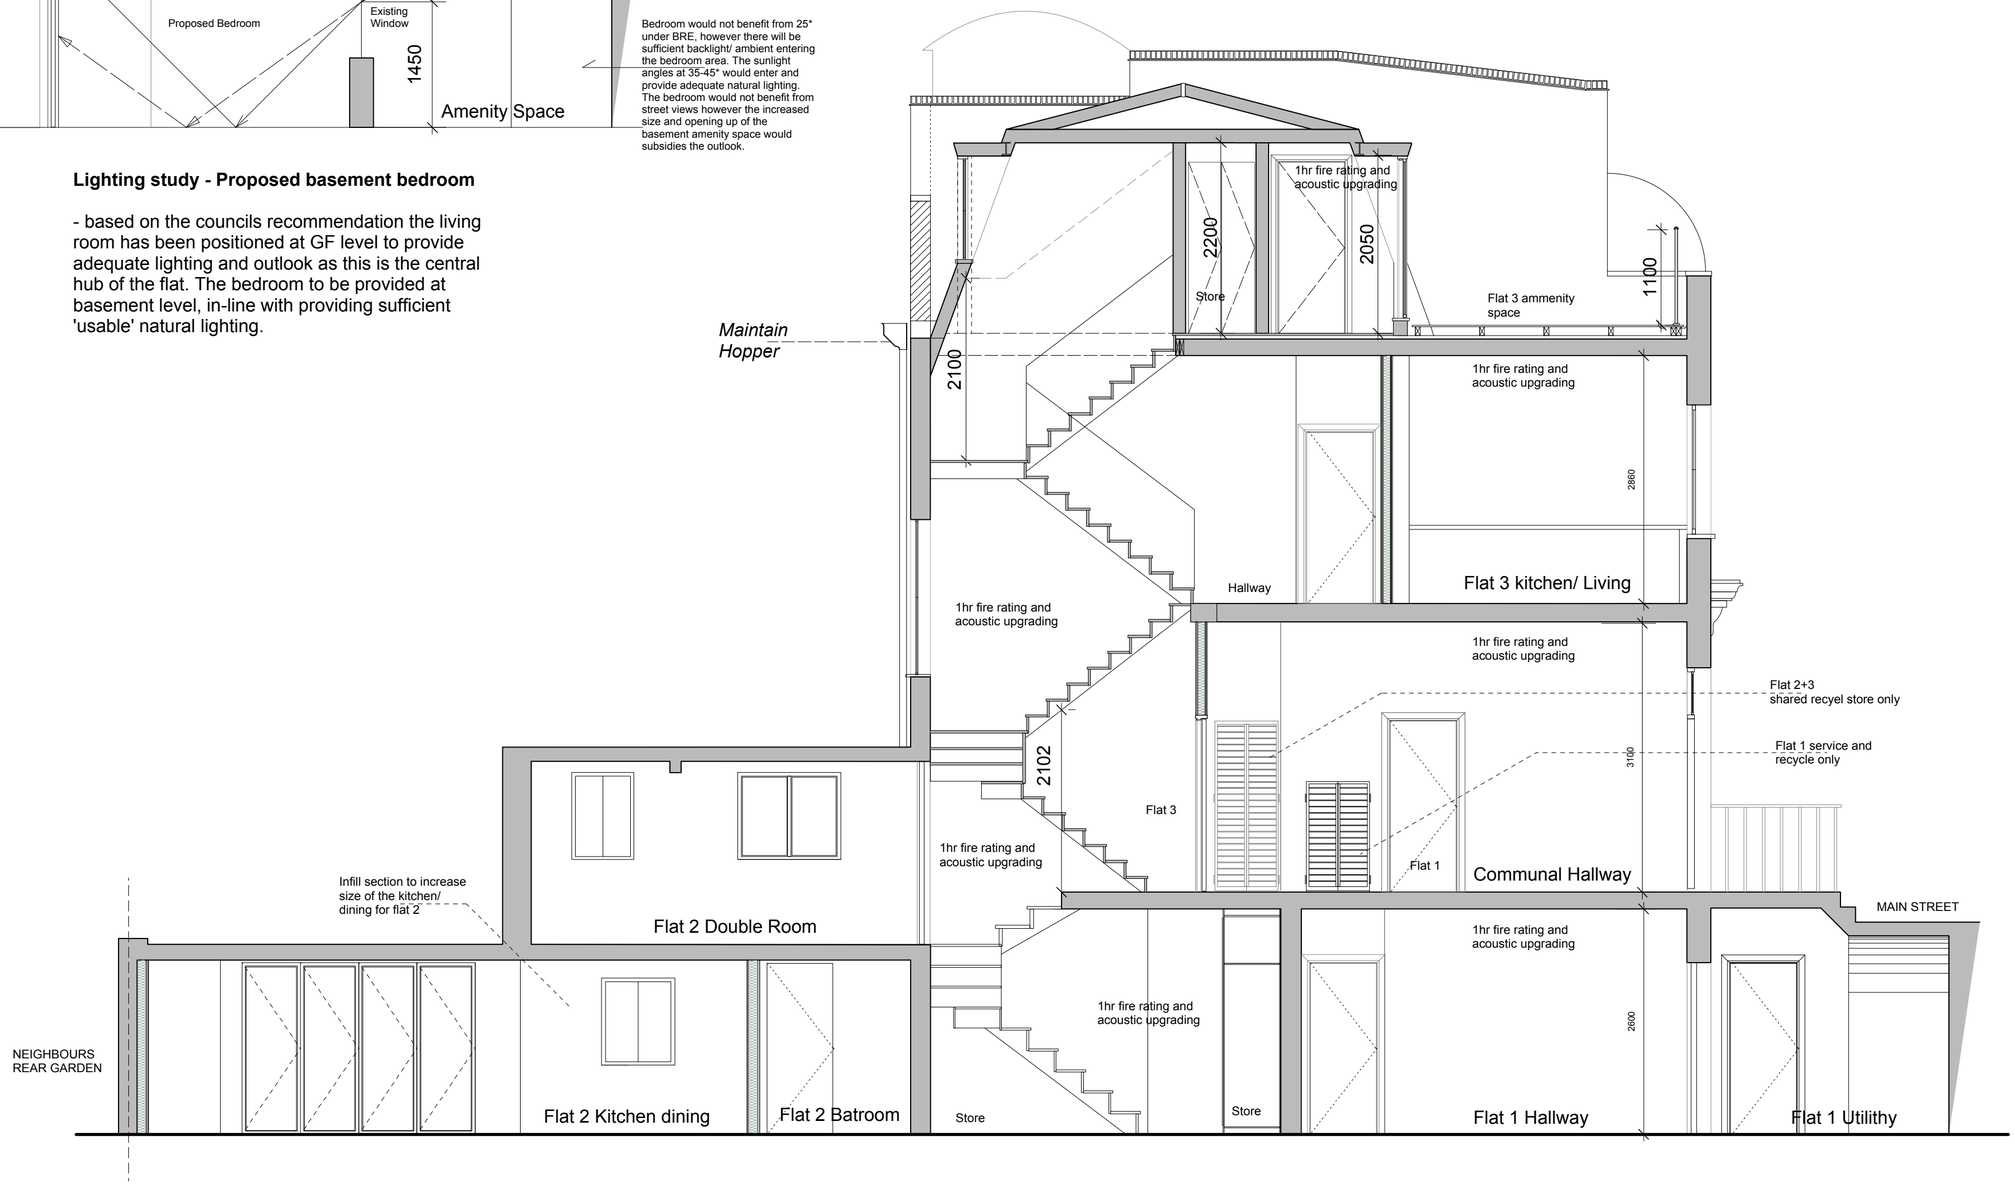**Project:** *LYME TERRACE*

*Proposed section AA*

**Drawing No:** NR02

**Scale:** *1:50 @ A2 Size*

**Drawn** *INFORMATTION ONLY*

**Niveda Realty**

Address: Berkeley Square House, Berkeley Square, Mayfair, London, W1J 6BD, UK

Tel: 0207 887 6274
E-mail: realty@niveda.com
Website: www.niveda.com