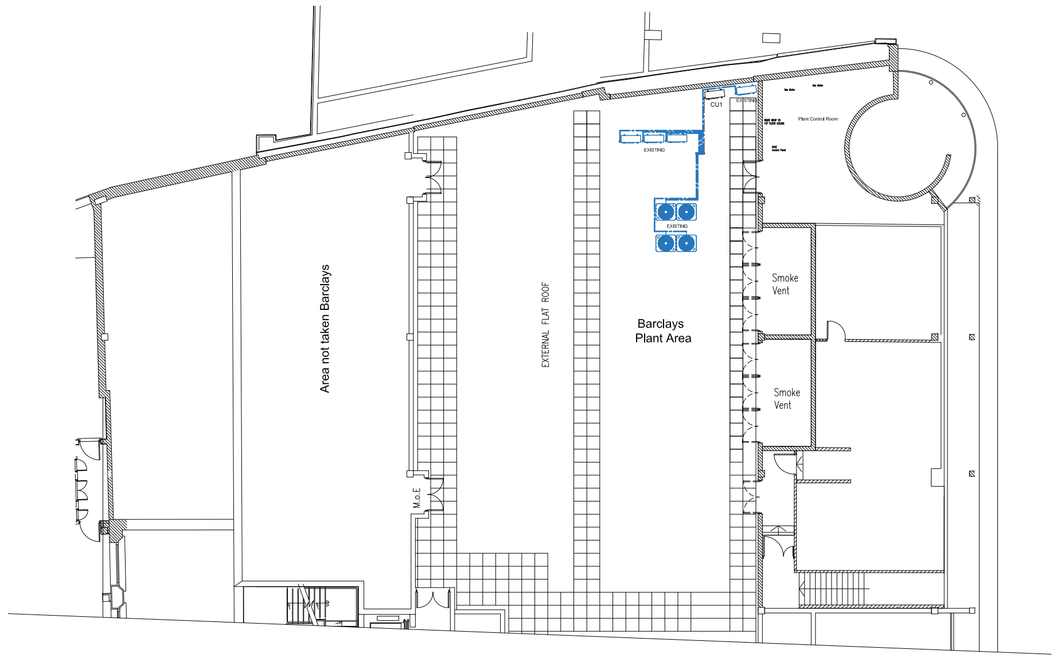

PROPOSED PLAN 1:200@A1

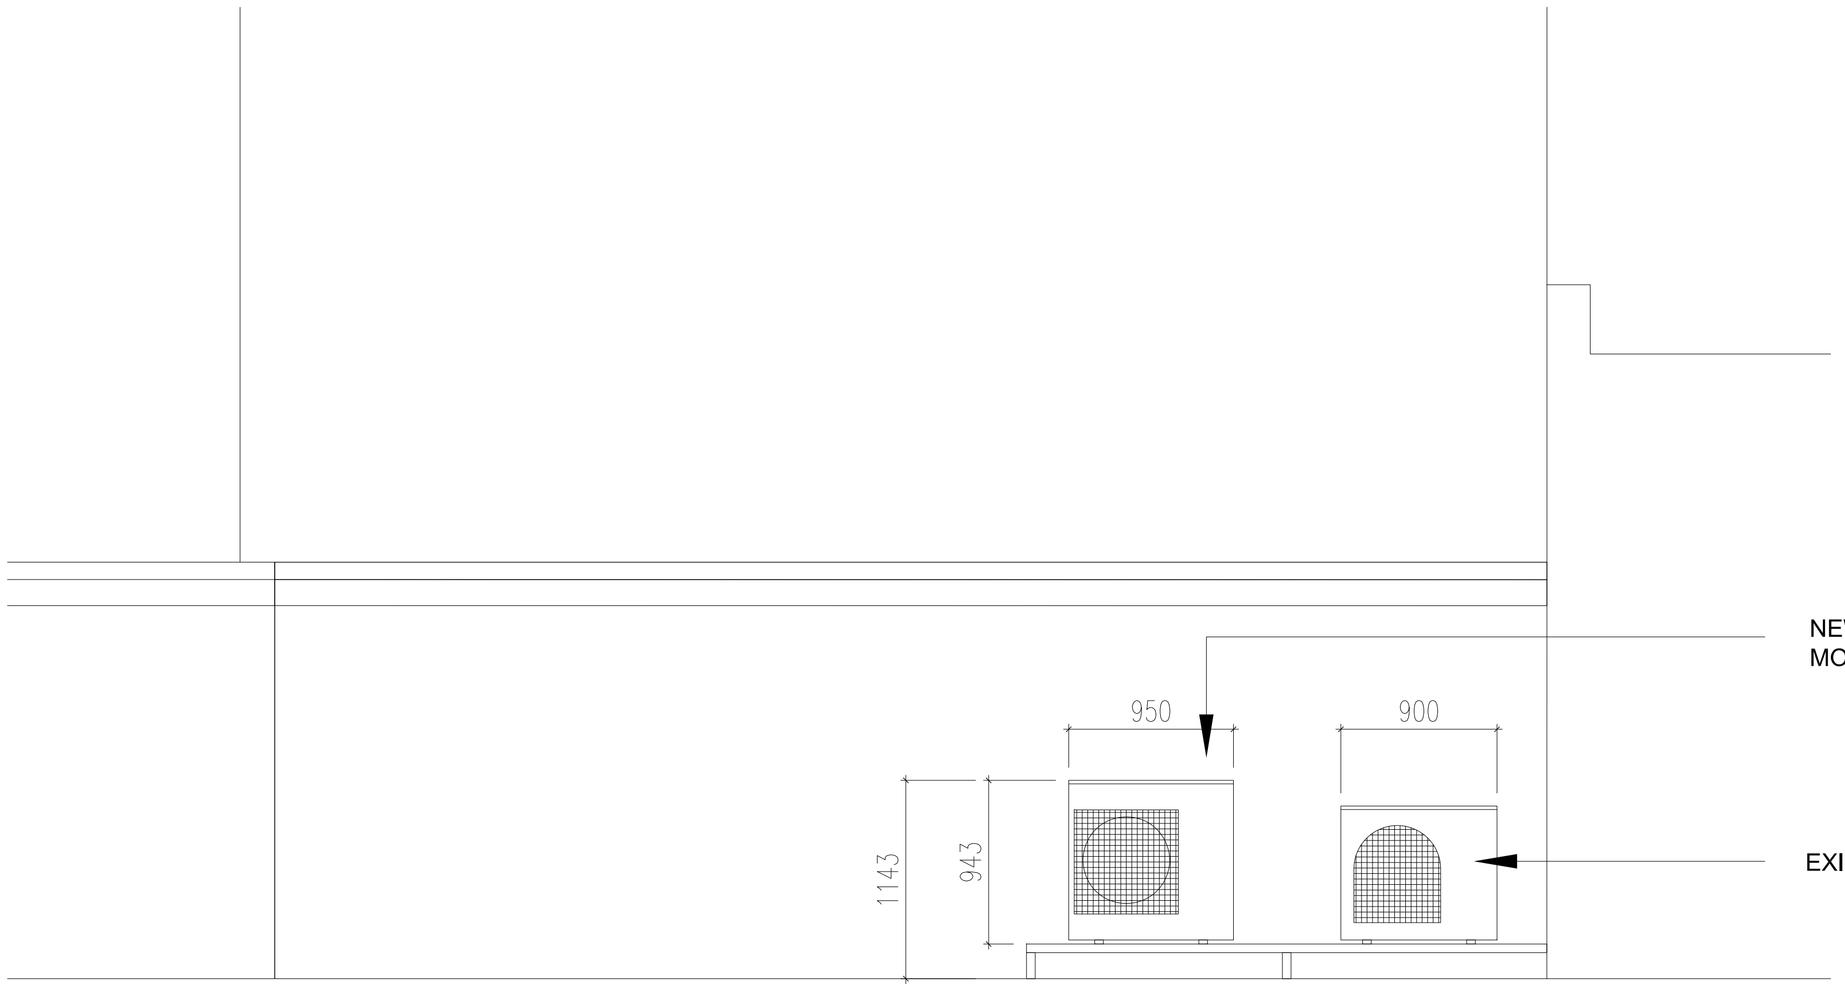

PROPOSED ELEVATION 1:25@A1

DATE:	REV	DRAWN	CHECKED	NOTES:

ISG
Boleyn House,
St Augustines
Business Park,
Whitstable,
Kent CT5 2QJ

Project
TOTTENHAM COURT RD

UNITS 6-7
TOTTENHAM COURT RD
LONDON
PIM No.17355

BARCLAYS

Drawing Title
AC CONDENSER ELEVATION
AS PROPOSED
ASC RETROFIT

Branch Sort Code	Branch ID	Supplier Project No	
20-10-53	XX	RBY-50715	
Scale	Drawn	Checked	Date
1:25 @ A1	AD	-	22/09/2015
Drg.No RBY-50715-099			Revision -

Architectural Practice: Realys