1 **Proposed Front Elevation**

Scale @A3 1:100

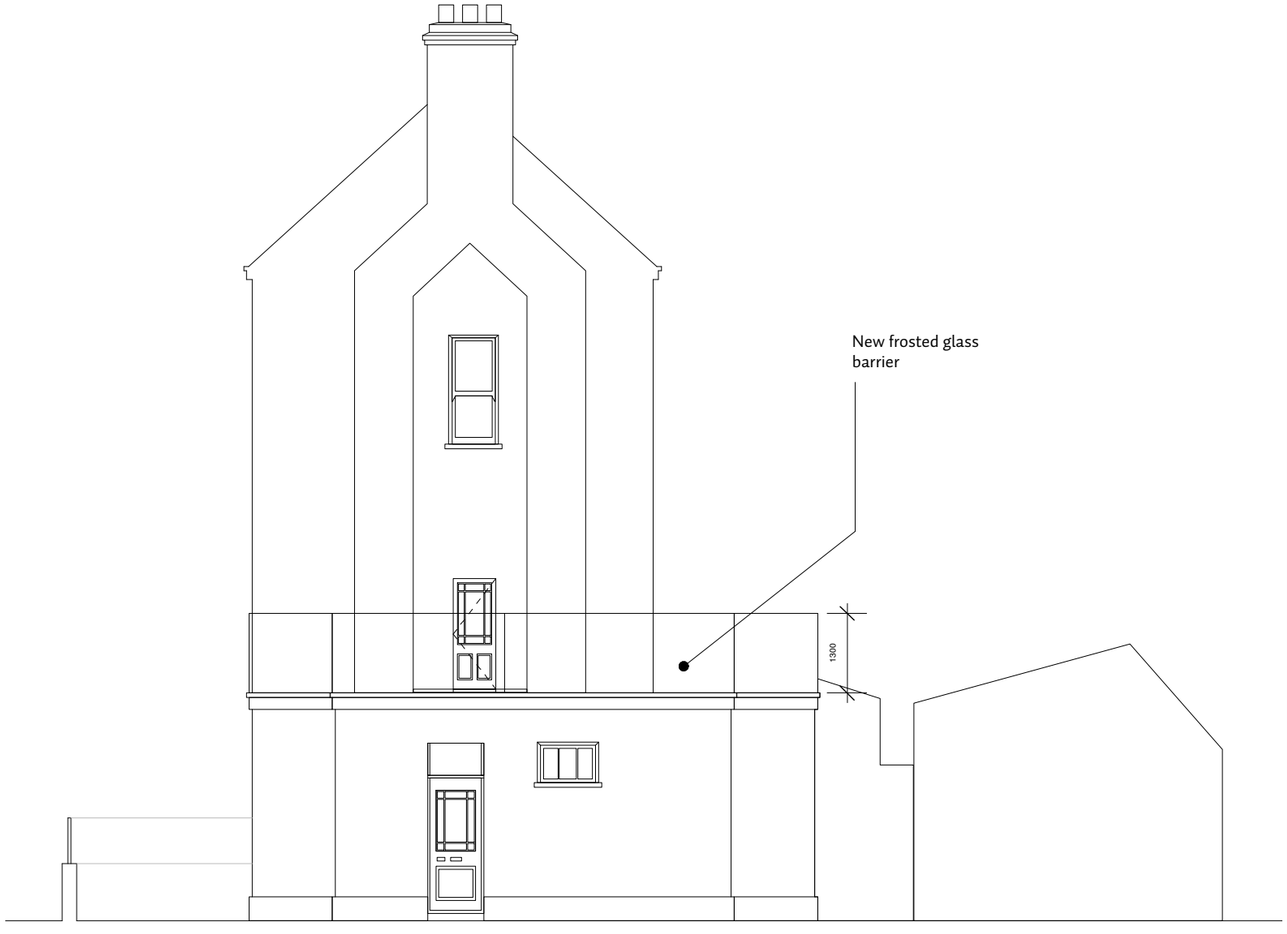

3 **Proposed Side Elevation**

Scale @A3 1:100

SCALE

0 500 2m 3m 4m

NOTES

THIS DRAWING IS THE PROPERTY OF PARKERCLARK. IT MAY NOT BE COPIED OR DISCLOSED TO ANY THIRD PARTY FOR ANY PURPOSE EXCEPT AS AUTHORISED IN WRITING BY PARKERCLARK. DO NOT SCALE FROM THIS DRAWING. ALL DIMENSIONS ARE TO BE CHECKED ON SITE BEFORE ANY WORK COMMENCES. ANY DISCREPANCIES OR VARIATIONS ARE TO BE NOTIFIED TO PARKERCLARK BEFORE THE AFFECTED WORK COMMENCES. IF IN DOUBT ASK. THIS DRAWING IS TO BE READ IN CONJUNCTION WITH ALL THE RELEVANT CONSULTANT AND/OR SPECIALIST DRAWINGS DOCUMENTS AND ANY DISCREPANCIES OR VARIATIONS ARE TO BE NOTIFIED TO PARKERCLARK BEFORE THE AFFECTED WORK COMMENCES. THE CONTRACTOR MUST AVOID FORESEEABLE RISKS TO THE HEALTH AND SAFETY OF THOSE WORKING ON OR OFF SITE ON THIS CONSTRUCTION PROJECT AS SET OUT IN THE CDM REGULATIONS 2015 AND MUST ENSURE THAT ANY REMAINING RISKS ARE REDUCED TO AS LOW A LEVEL AS REASONABLY PRACTICABLE.

REVISION	DESCRIPTION	DATE
A	Planning	30.09.15
B	Planning	30.09.15
	Planning	21.09.15

SCALE AS INDICATED
1:100 @A3

DRAWING TITLE
Proposed Front Elevation

ISSUED ONLY FOR PURPOSE INDICATED
INFORMATION

DRAWING CREATED
September 2015

REVISION
B

PARKERCLARK
Ground Floor, No.3 Warden Street, London EC1 2AW
t +44 (0) 207 790 7939 | e studio@parkerclark.com

PROJECT
13 Rudall Crescent, London NW3 1RR

DRAWING NUMBER
298100/PRO/06

298
JOB NUMBER