LOCATION PLAN

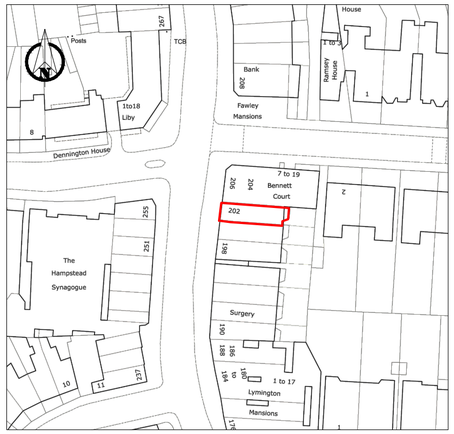

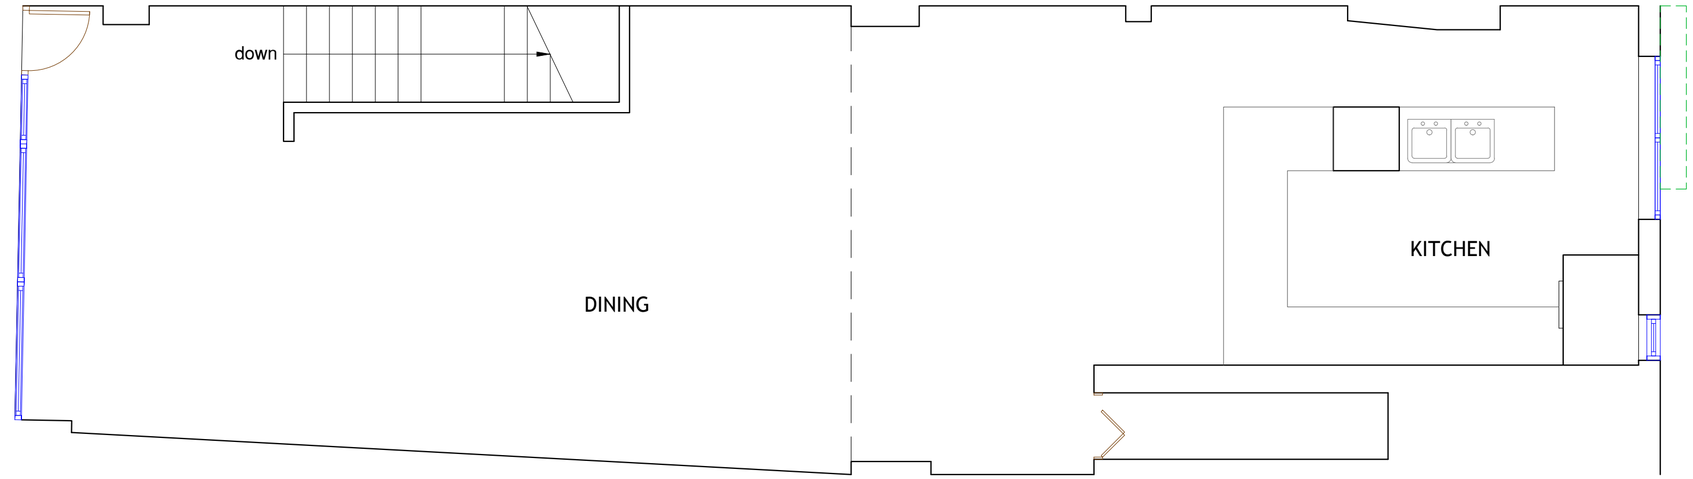

EXISTING GROUND FLOOR PLAN

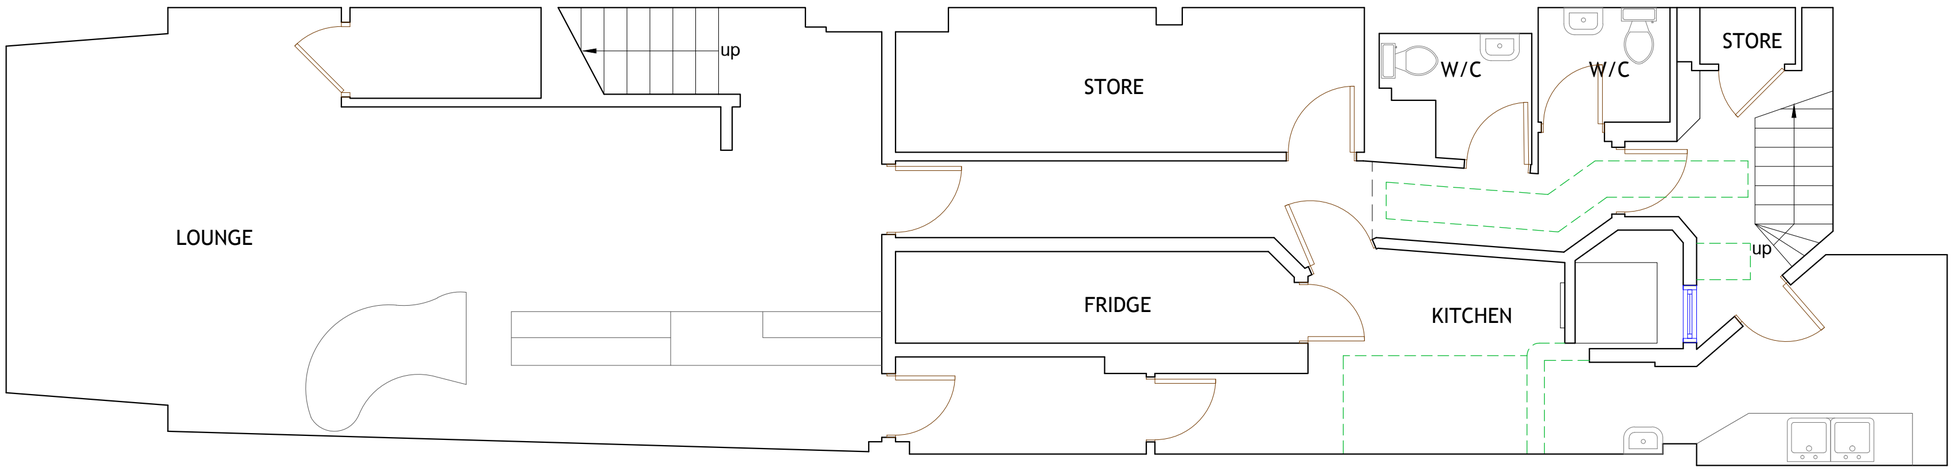

EXISTING BASEMENT FLOOR PLAN

SCALE

0m 1m 2m 3m 4m 5m

NOTES :

This drawing which is the property of RKA Services Ltd. is the subject of Intellectual Property Rights including copyright and design right and shall not be reproduced, copied, loaned or submitted to any other party without the written consent of RKA Services Ltd.

This drawing is not to be scaled. Only figured dimensions to be taken. Any discrepencies to be reported to RKA Services Ltd. prior to setting out or ordering any materials

Date	Revisions

© copyright

RKA
Architecture - Interior Design - Project Management

THE COTTAGE
116 ELMS LANE
LONDON HA0 2NP

TEL : 020 8385 2824
FAX : 020 8385 1864
email: mail@rkadesign.co.uk

Client SAMI KHOVEIRY

Job Title

202 WEST END LANE
LONDON
NW6 1SG

Drawing Title

EXISTING FLOOR PLANS AND LOCATION PLAN

Scale: 1 : 50 @ A2

Date: MAY 2015

Checked by: Drawn by: BKJ

Drg No. RK / TP / 1159/ 01

Rev.