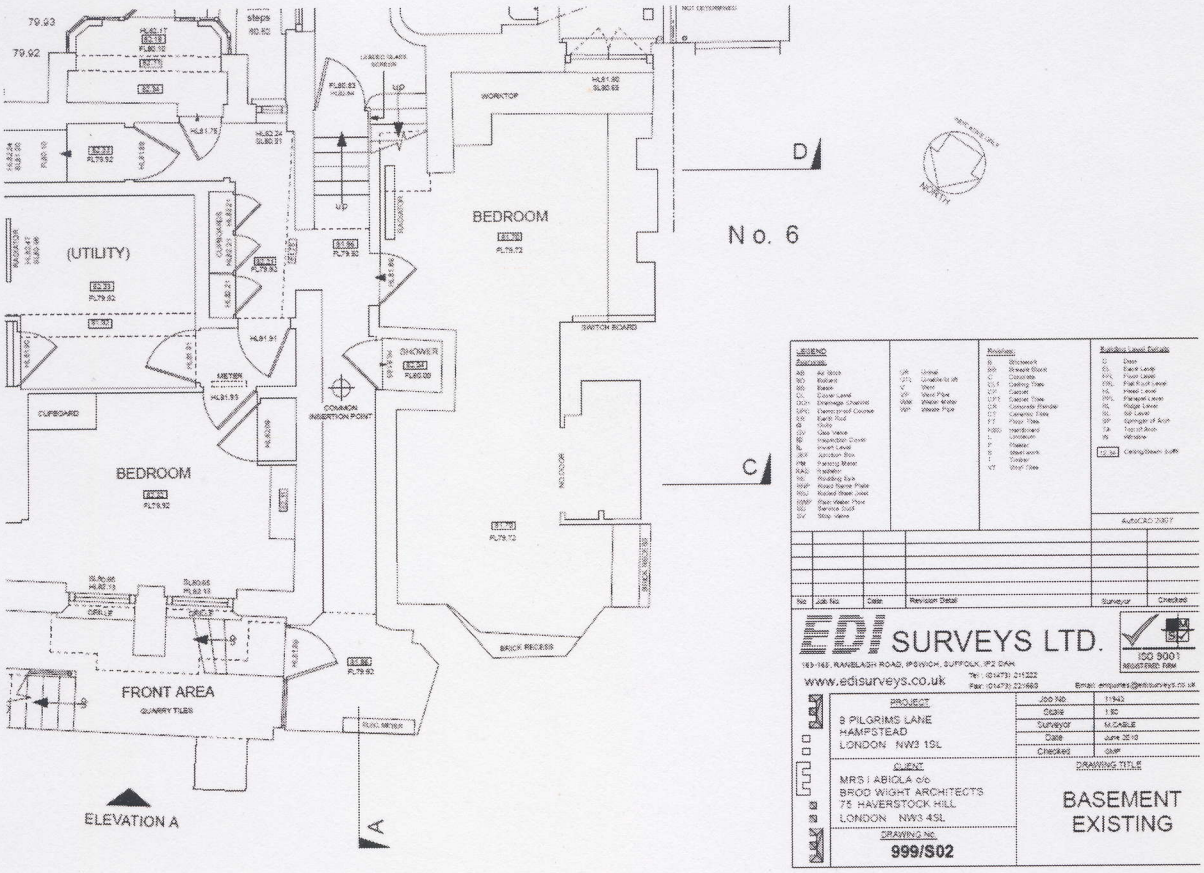

79.93
79.92
steps
(UTILITY)
BEDROOM
BEDROOM
FRONT AREA
QUARRY TILES
CUPBOARD
METER
COMMON INSERTION POINT
SHOWER
WORKTOP
SWITCH BOARD
BRICK RECESS
BRICK RECESS
NO DOOR
No. 6
D
C
A
ELEVATION A
LEGEND
Revisions
Building Level Details
AutoCAD 2007
No
Job No
Date
Revision Detail
Surveyor
Checked
EDI SURVEYS LTD.
ISO 9001
REGISTERED FIRM
www.edisurveys.co.uk
PROJECT
8 PILGRIMS LANE
HAMPSTEAD
LONDON NW3 1SL
Job No. 11942
Scale 1:50
Surveyor M.CABLE
Date June 2010
Checked GMP
CLIENT
MRS I ABIOLA c/o
BROD WIGHT ARCHITECTS
75 HAVERSTOCK HILL
LONDON NW3 4SL
DRAWING TITLE
BASEMENT
EXISTING
DRAWING No.
999/S02