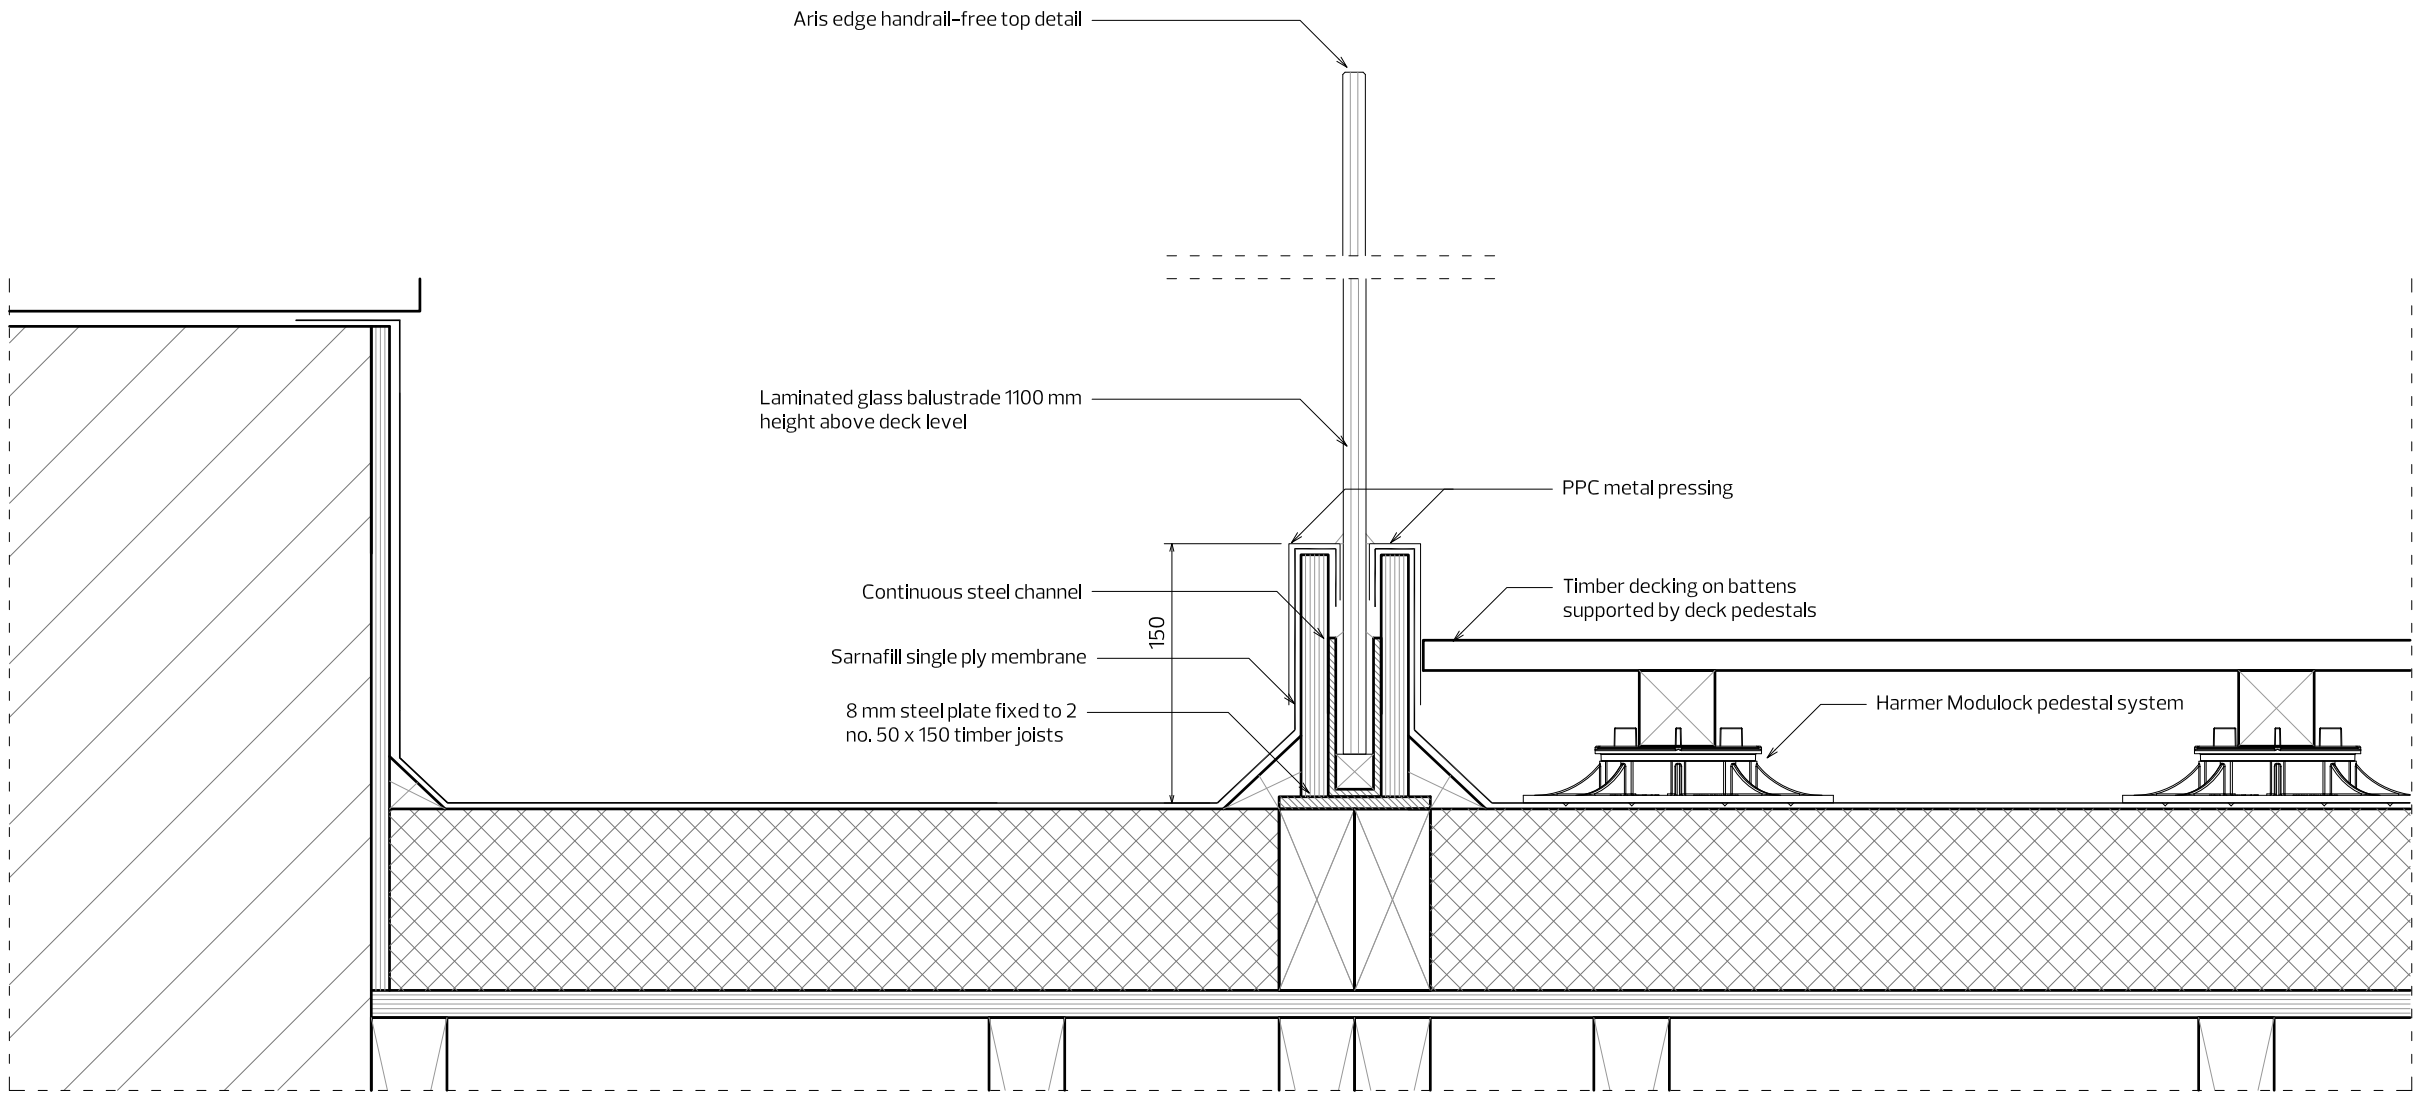

DETAIL – Cantilevered glass balustrade to external terraces

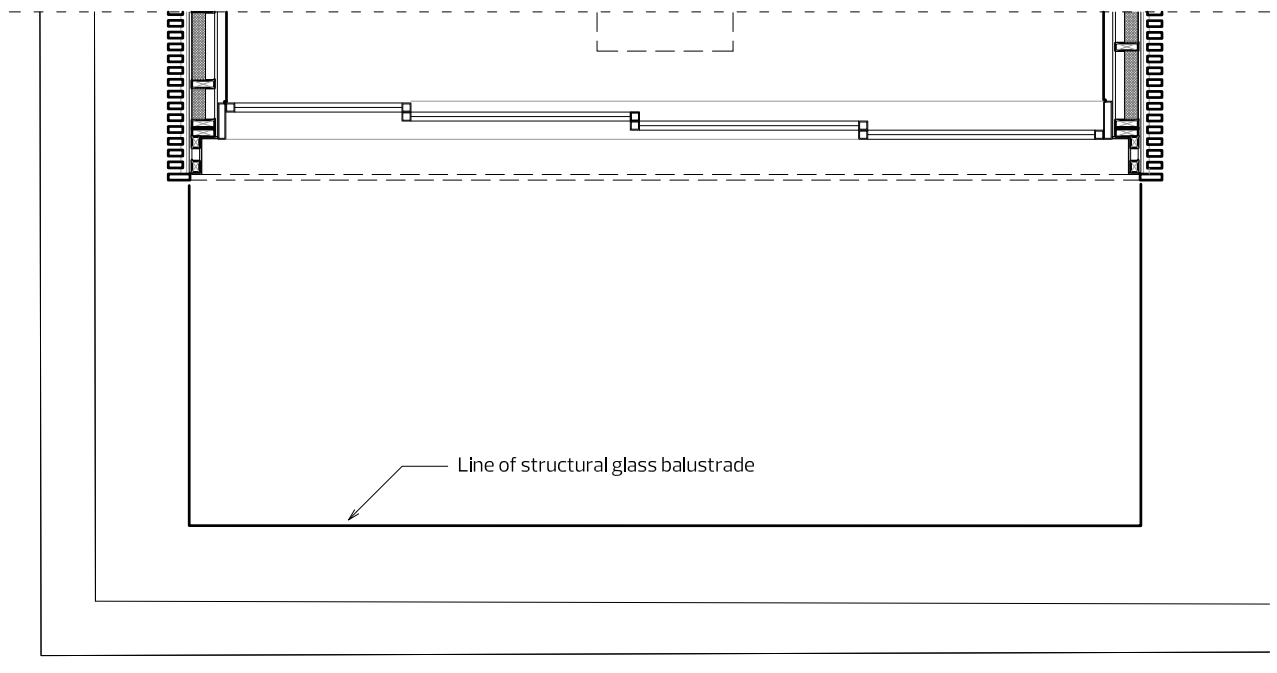

PLAN – South Roof Terrace

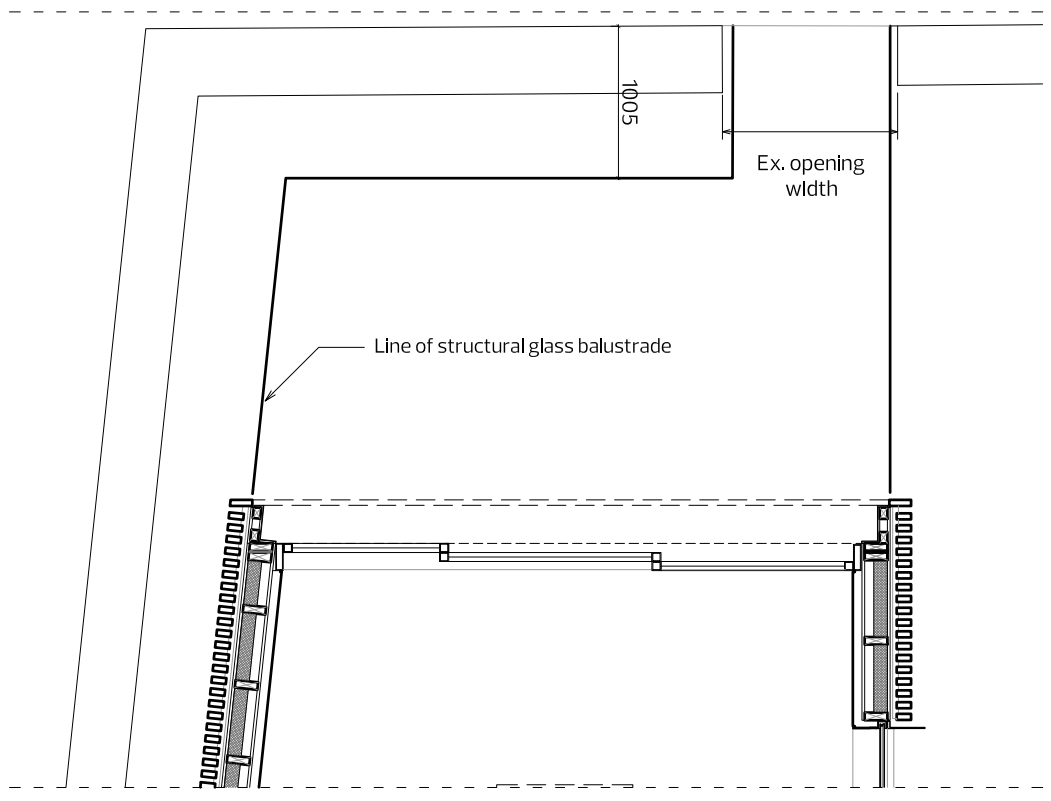

PLAN – North Roof Terrace

P1	23/09/15	Issued for Planning
Rev	Date	Description

Revision:

Status:
INFORMATION

DO NOT SCALE FROM DRAWING
NOTIFY ARCHITECT IMMEDIATELY
ON DISCOVERY OF DISCREPANCIES

Coffey Architects
11–12 Great Sutton Street
London, EC1V 0BX
Tel – 020 75492141
www.coffeyarchitects.com

Project No: **799**
Project Name: **Imperial Works NW5**

Drawing Name: **External Terraces Glass Balustrades**

Scale: **1:20@A3, 1:5@A3**
Date: **11/05/2015**
Drawing No: **799_412**