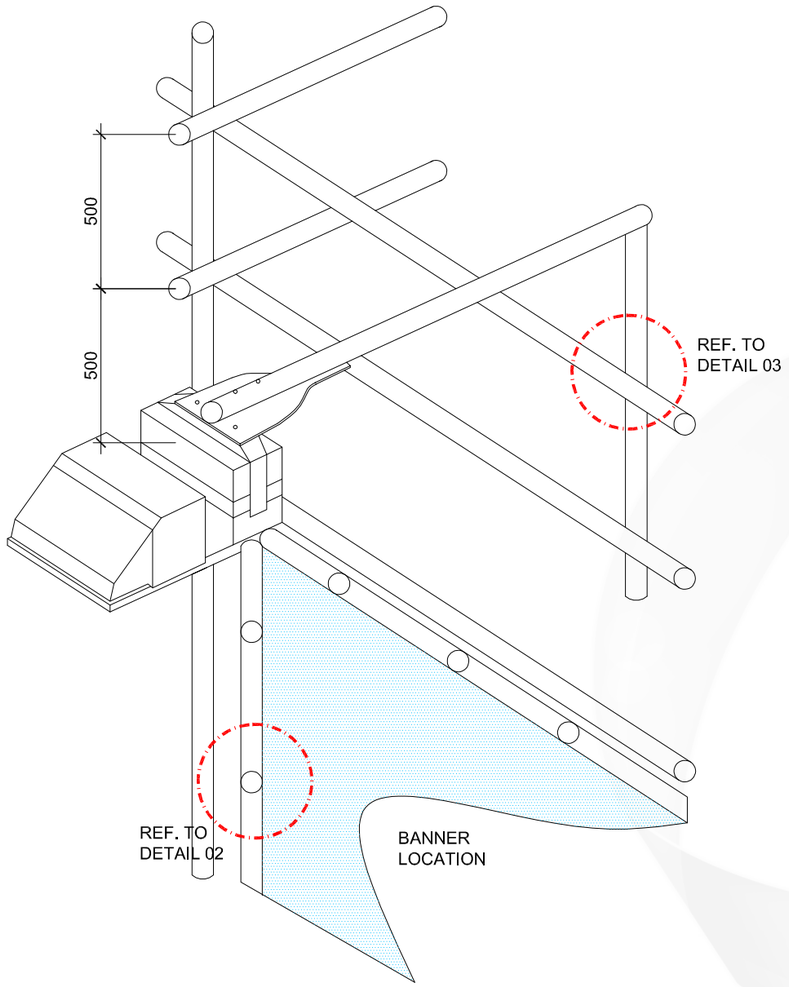

DETAIL 01 - LIGHT MOUNTING
SCALE 1:20

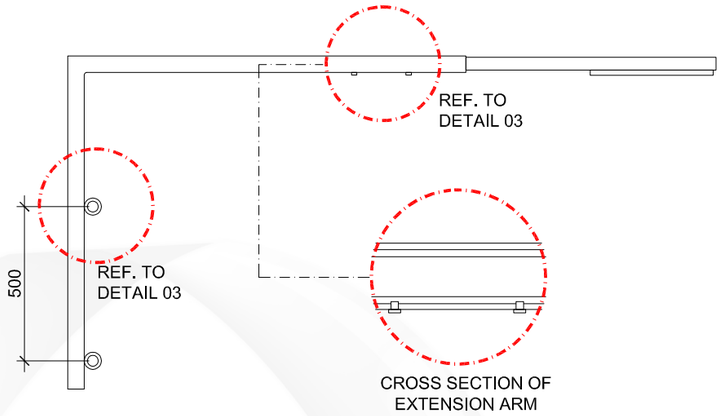

DETAIL 02 - FIXING BANNER TO SCAFFOLDING
SCALE 1:20

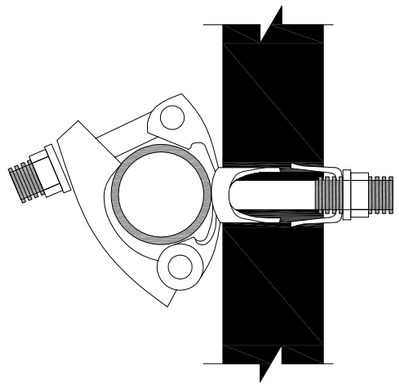

DETAIL 03 - LIGHT BRACKET
FIXING METHOD

DETAIL 05
SCALE 1:20

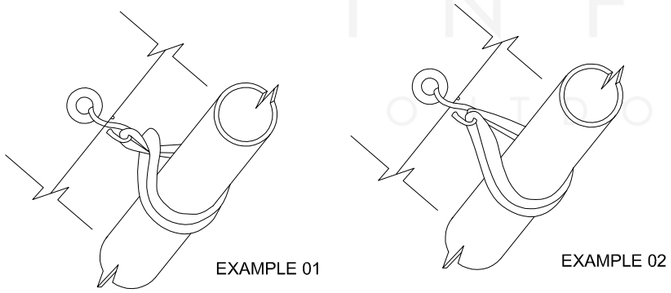

DETAIL 04 - FIXING BANNER TO SCAFFOLDING

INFINITY
OUTDOOR LIMITED

INFINITY

PROJECT

TEMPORARY ADVERTISING HOARDING &
SITE BOUNDARY IMPROVEMENTS

DATE	SCALE
13th MAY 2014	1:20 @A3

DRAWING TITLE	PROJECT
BANNER FIXING DETAILS	