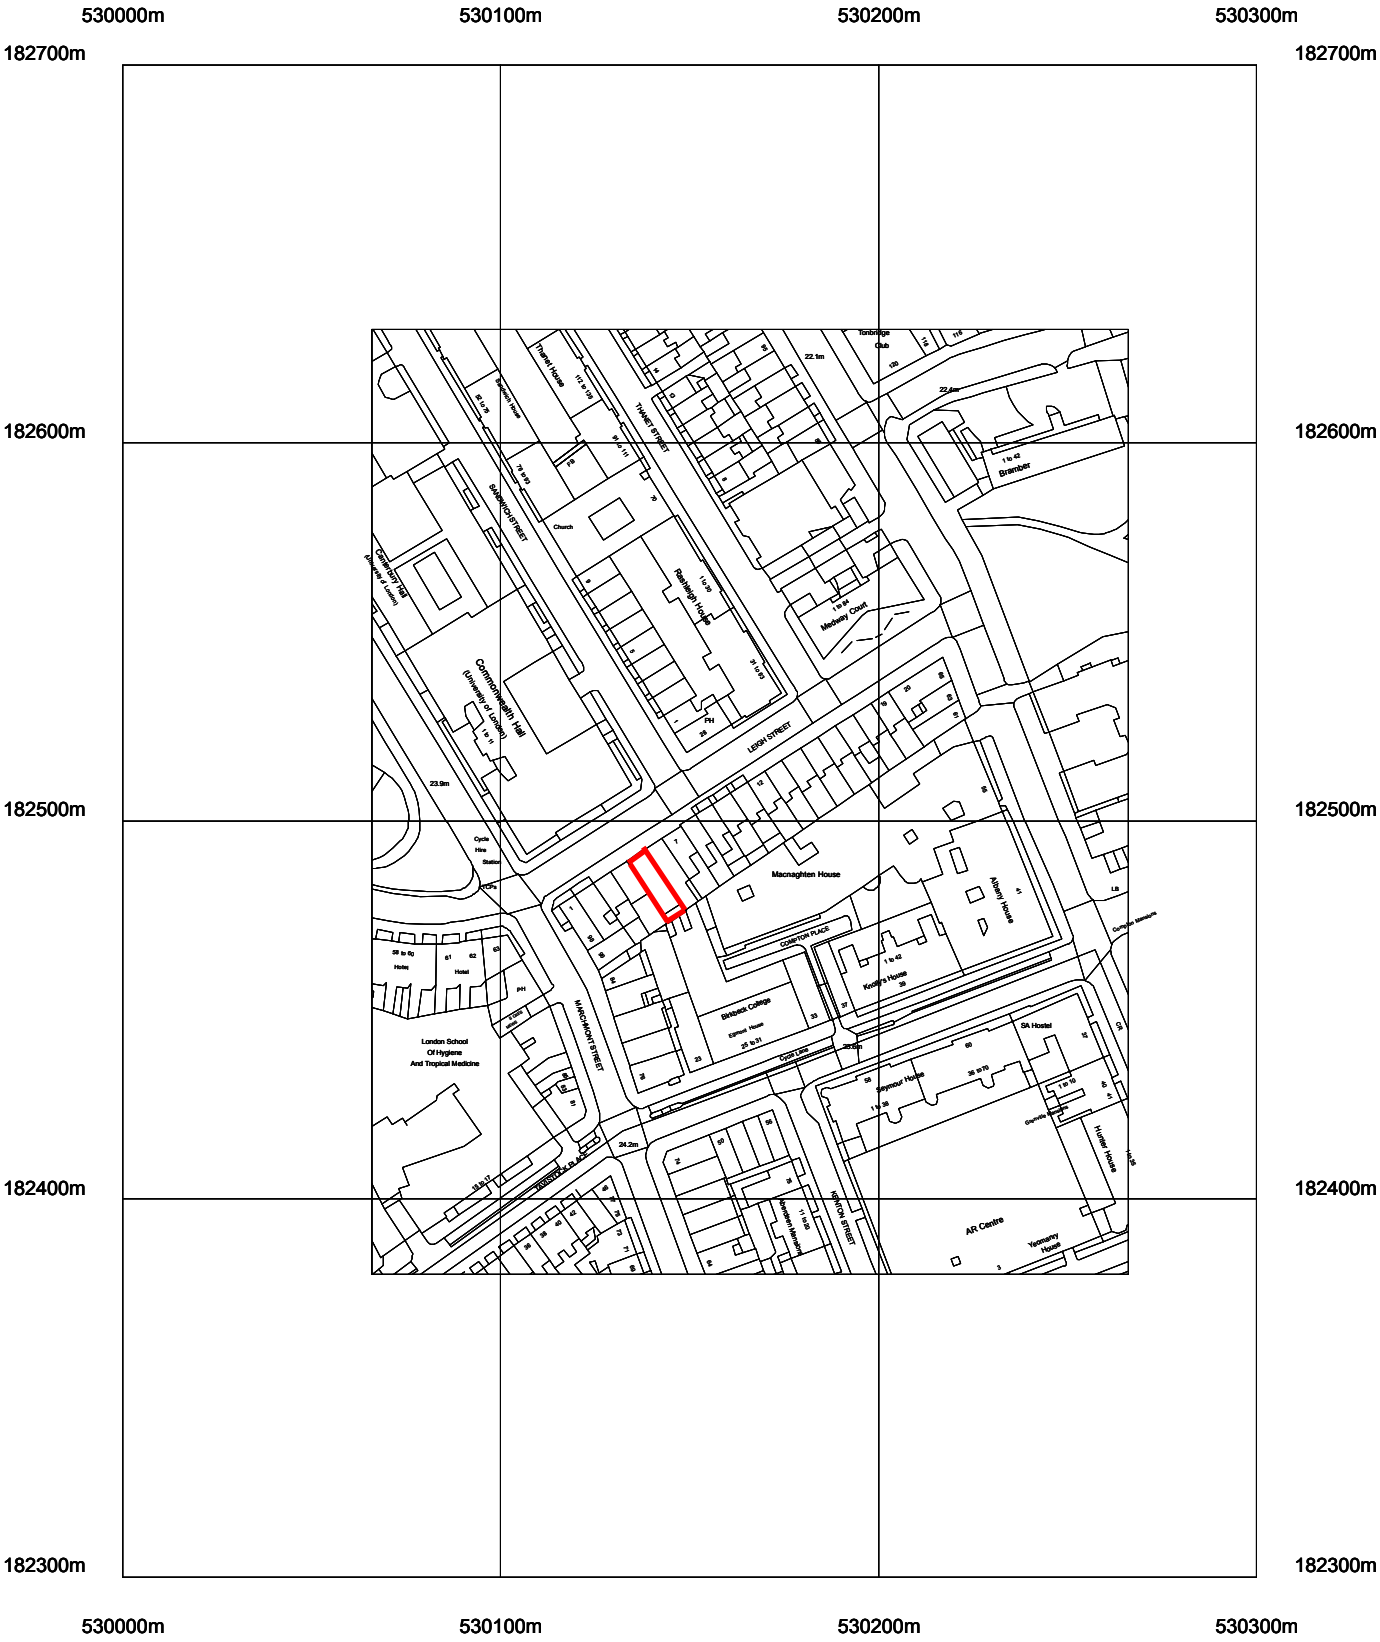

9Crown Copyright. All rights reserved. Licence no. 100051661

0 100m

SCALE 1:1250 @ A4

5 LEIGH STREET
LONDON
WC1H 9EW

LOCATION PLAN