NOTES:

1. ALL DIMENSIONS IN METRES UNLESS OTHERWISE STATED.
2. DO NOT SCALE FROM THIS DRAWING FOR SET OUT PURPOSES.
3. IF STATUTORY UNDERTAKERS PLANT IS INDICATED AS PRESENT WITHIN THE FOOTPRINT, EXCAVATION WILL TAKE PLACE USING APPROPRIATE AVOIDANCE TECHNIQUES.
4. WHERE POSSIBLE ALL MATERIALS NOT BEING RE-USED ON SITE ARE TO BE REMOVED TO CONTRACTORS YARD FOR RECYCLING OR ENVIRONMENTALLY FRIENDLY DISPOSAL IN ACCORDANCE WITH ISO 14001.

KEY:

LC	LAMP COLUMN
	ROAD MARKING
G	GULLY
TB	TELEPHONE BOX
PB	POST BOX
	TACTILE PAVING
CS	CYCLE STAND
X	STATUTORY UNDERTAKERS COVER (TEXT MAY SHOW EC, ELEC, ER, FH, GV, IC, KO, MH, SC, SV, TC, UC, V or WM)

RB	REFUSE BIN
	TREE AND TREE PIT
	DUCTING
P	POST
B	BOLLARD
SP	SIGN POST
P/D	PAY & DISPLAY MACHINE
	GUARDRAILING

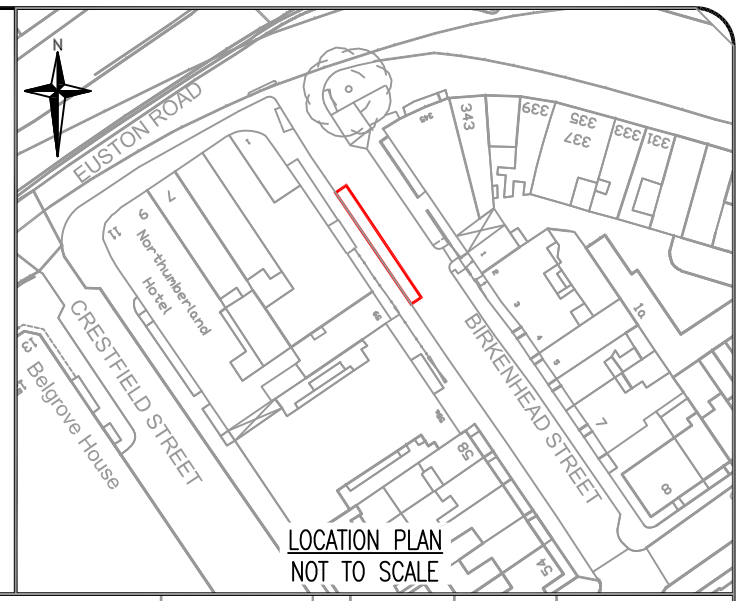

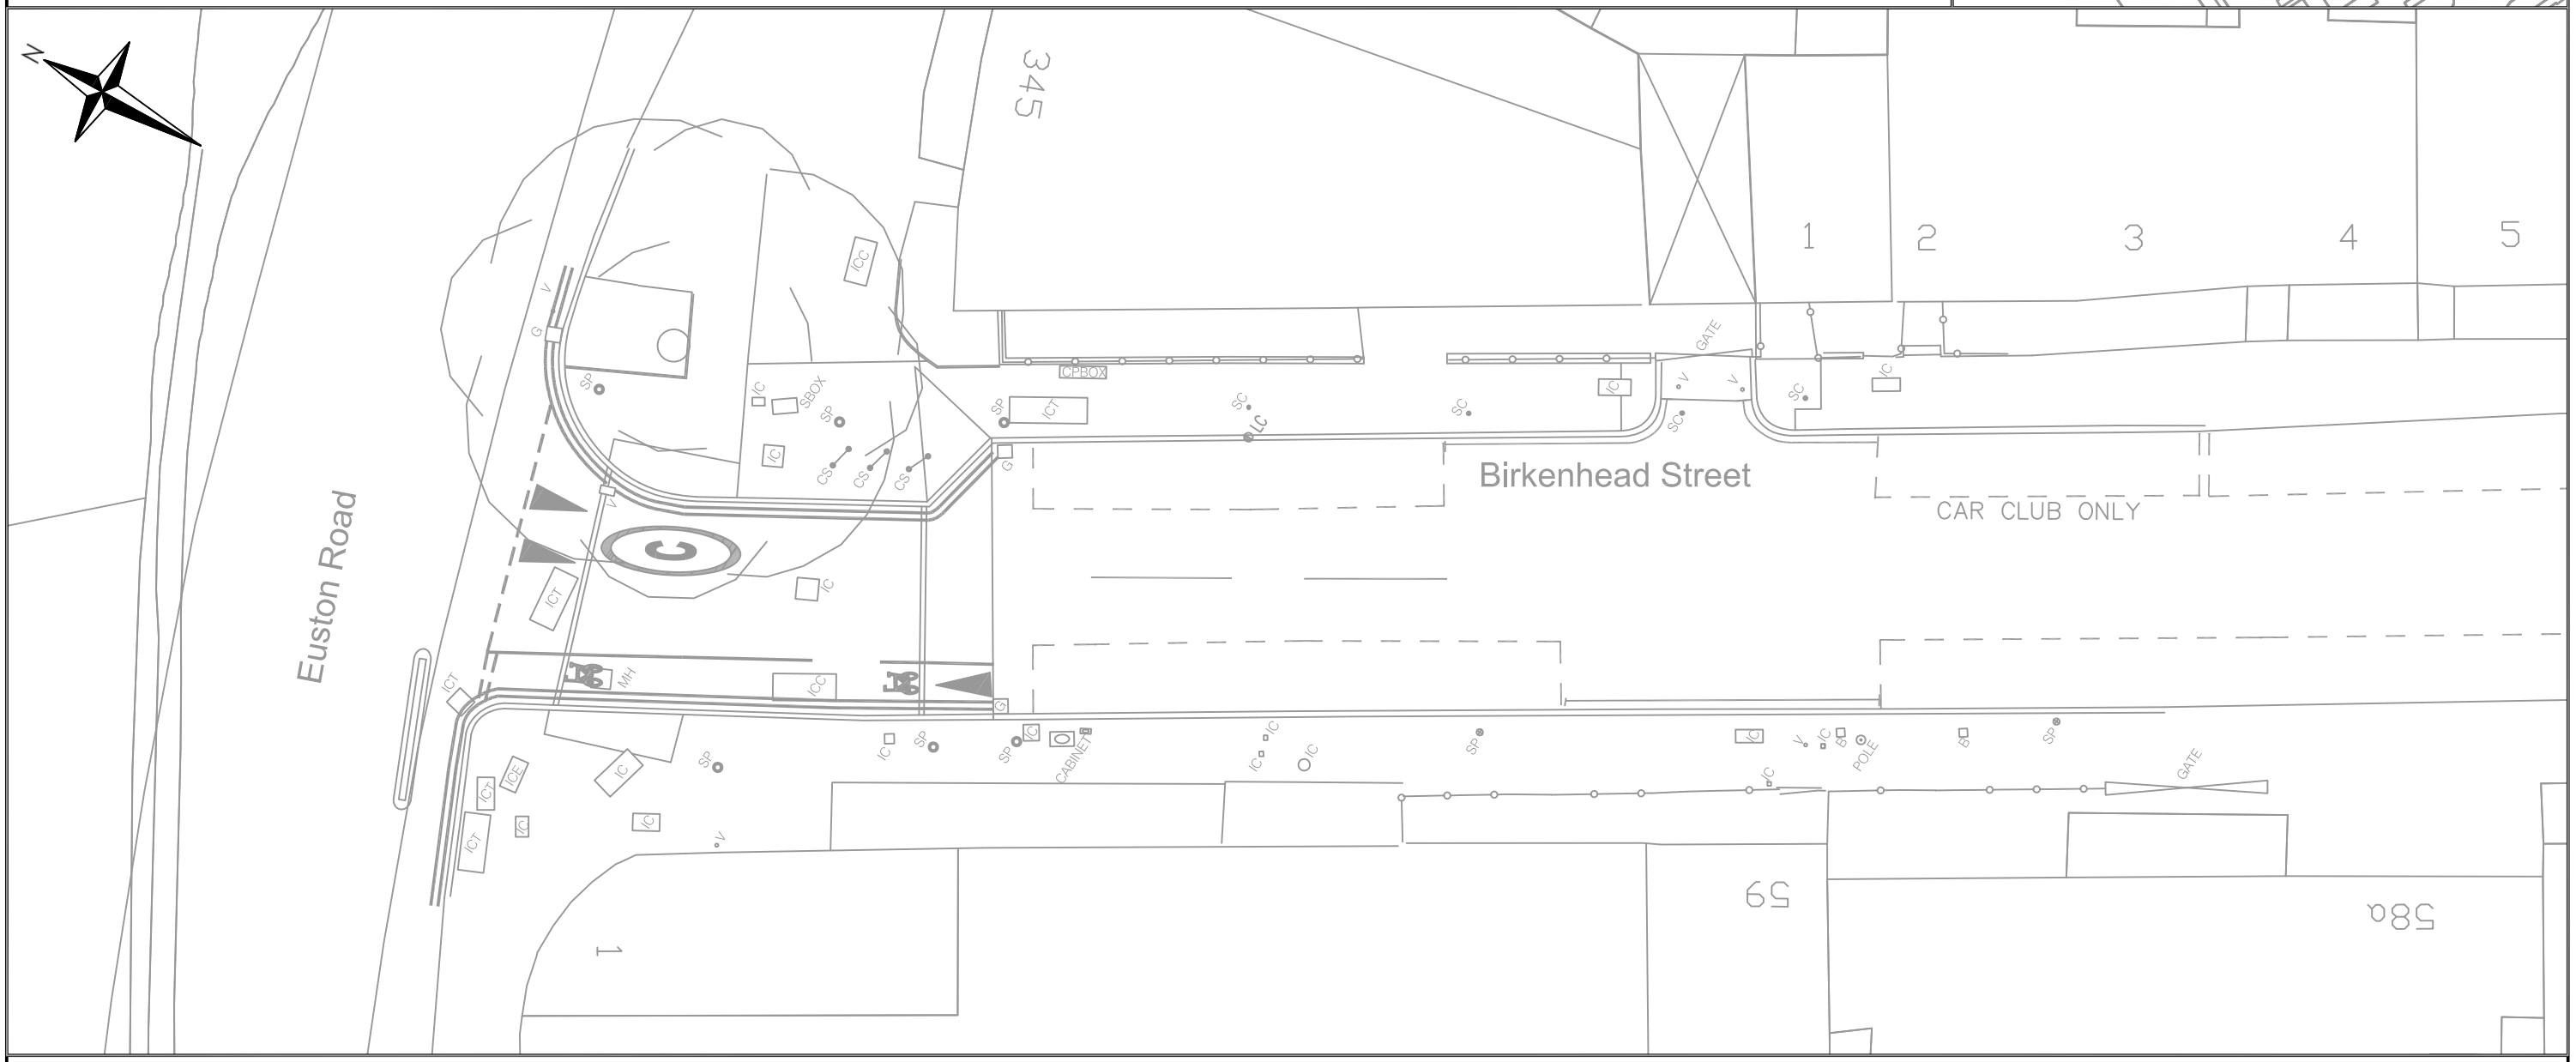

Surface Transport
STREETS

Roads Directorate

230 Blackfriars Road
London
SE1 8NW

Santander CYCLES

Project	SANTANDER CYCLES
Drawing Title	EXISTING LAYOUT BIRKENHEAD STREET
Borough	CAMDEN
Site No.	CA165
Date	15/09/15
Scale	1:200 @ A3
Drn	CEP
Chk	JJS
App	DR
Dwg N°	02-615515-EX
Rev	—
Status	FOR INFORMATION

Rev	Date	Description	Drn	Chk	App

© Crown copyright and database rights 2011 Ordnance Survey 100035971