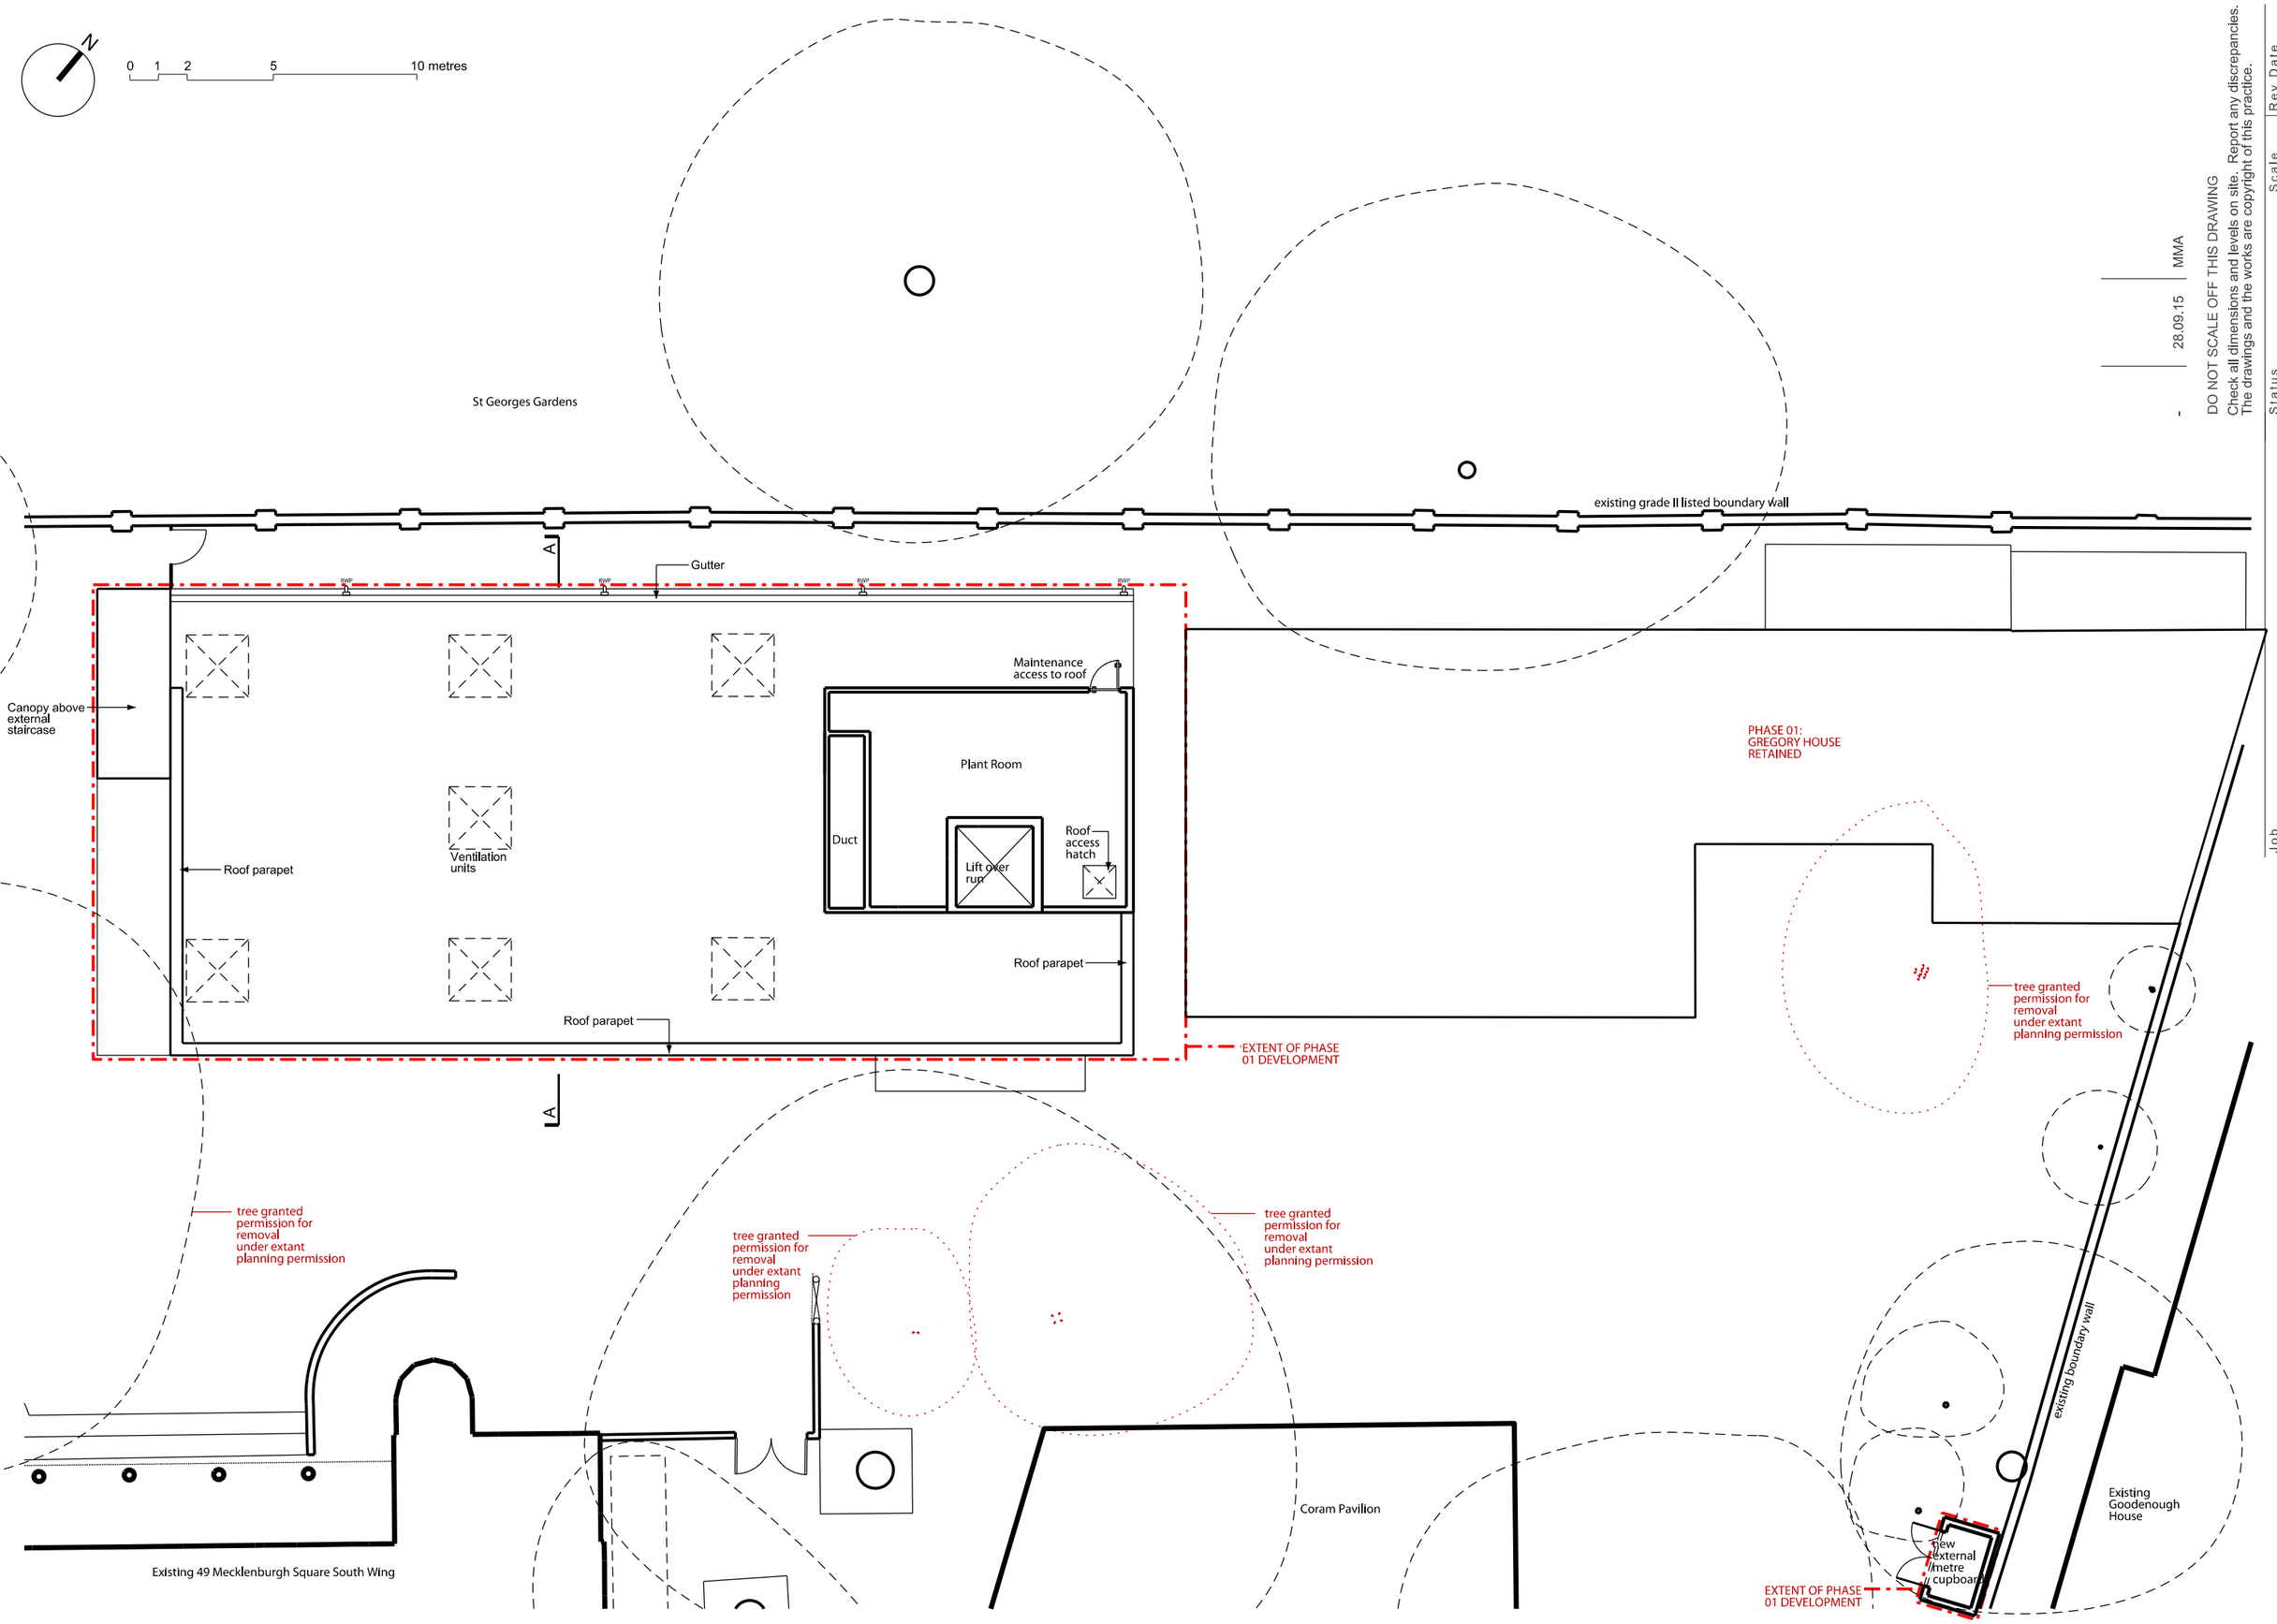

DO NOT SCALE OFF THIS DRAWING
Check all dimensions and levels on site. Report any discrepancies.
The drawings and the works are copyright of this practice.

-	28.09.15	MMA

Status: PLANNING_MMA
Scale: 1:100@A1 1:200@A3
Rev Date: 28.09.15
Rev: -
Drwg No: 1502_503
Job: 1502_CORAM QE2 CENTRE
Drwg description: PROPOSED ROOF PLAN G+3

PHILIP MEADOWCROFT ARCHITECTS