Copyright Peter Morris Architects

NOTES:
Any discrepancies on this drawing with other contract documents to be reported immediately to the Contract Administrator for clarification.

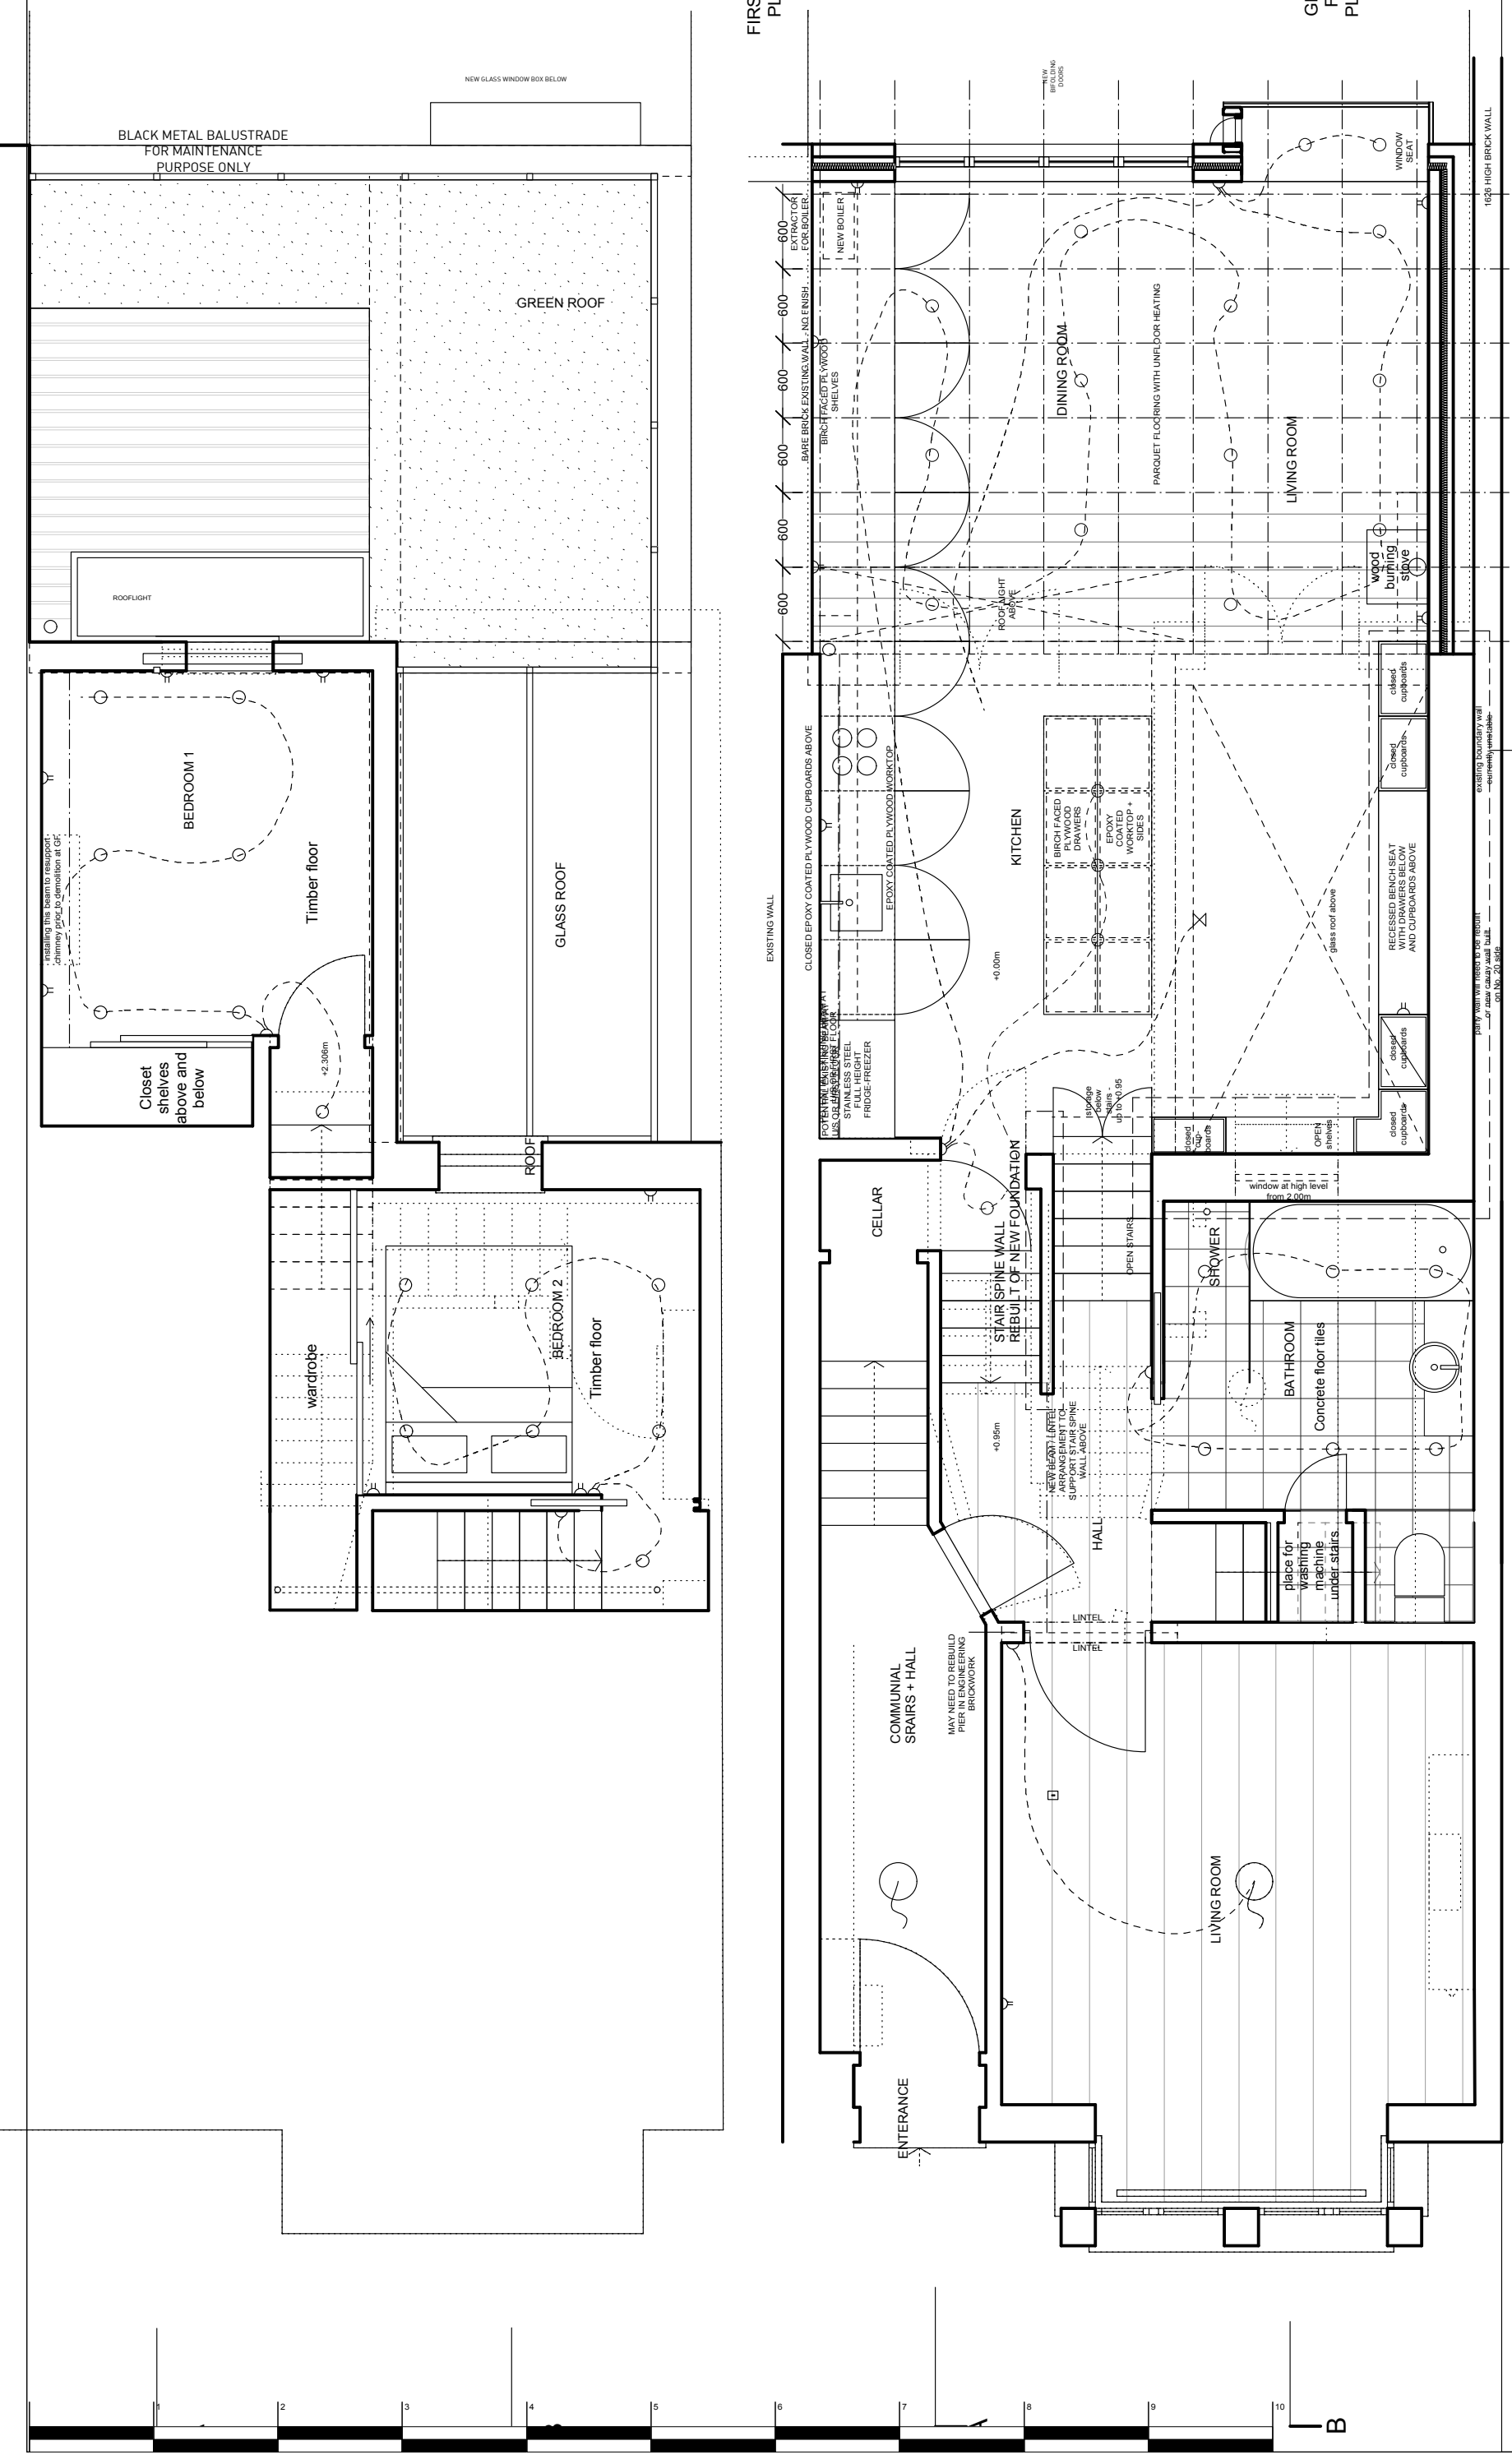

GREEN ROOF:
ENVIRONMAT SEDUM MATTING REQUIRES LOW LEVELS OF MAINTAINENCE IT WILL NOT REQUIRE PRUNING OR DEAD HEADING. IT REQUIRES ONE FEED A YEAR AND VERY LITTLE WATERING AND WEEDING MANUALLY BY HAND.

BLACK METAL BALUSTRADE:
AROUND GREEN ROOF TERRACE FOR MAINTENANCE PURPOSES ONLY.

FOR PLANNING

rev	date	by	comment	chkd
C	25.09.15	AD	UPDATED FOR PLANNING	PM
B	17.09.15	AD	UPDATED FOR PLANNING	PM
A	22.07.15	SA	UPDATED FOR PLANNING	PM

Peter Morris Architects
83 Great Titchfield Street, London W1W 6RH
www.petermorrisarchitects.com
Peter@petermorrisarchitects.com
07738887218

Client
Ian O'Gara & Fiona Macdonald

Job

20 Lupton Street
London NW5 2HT

Drawing Title
PROPOSED
GROUND FLOOR + FIRST FLOOR
PLANS

Scale 1:50 @ A3

Date	Drawn	Issued	Checked
21.08.2015	AD	PM	PM

Drg. No.	Rev.
157 010	C