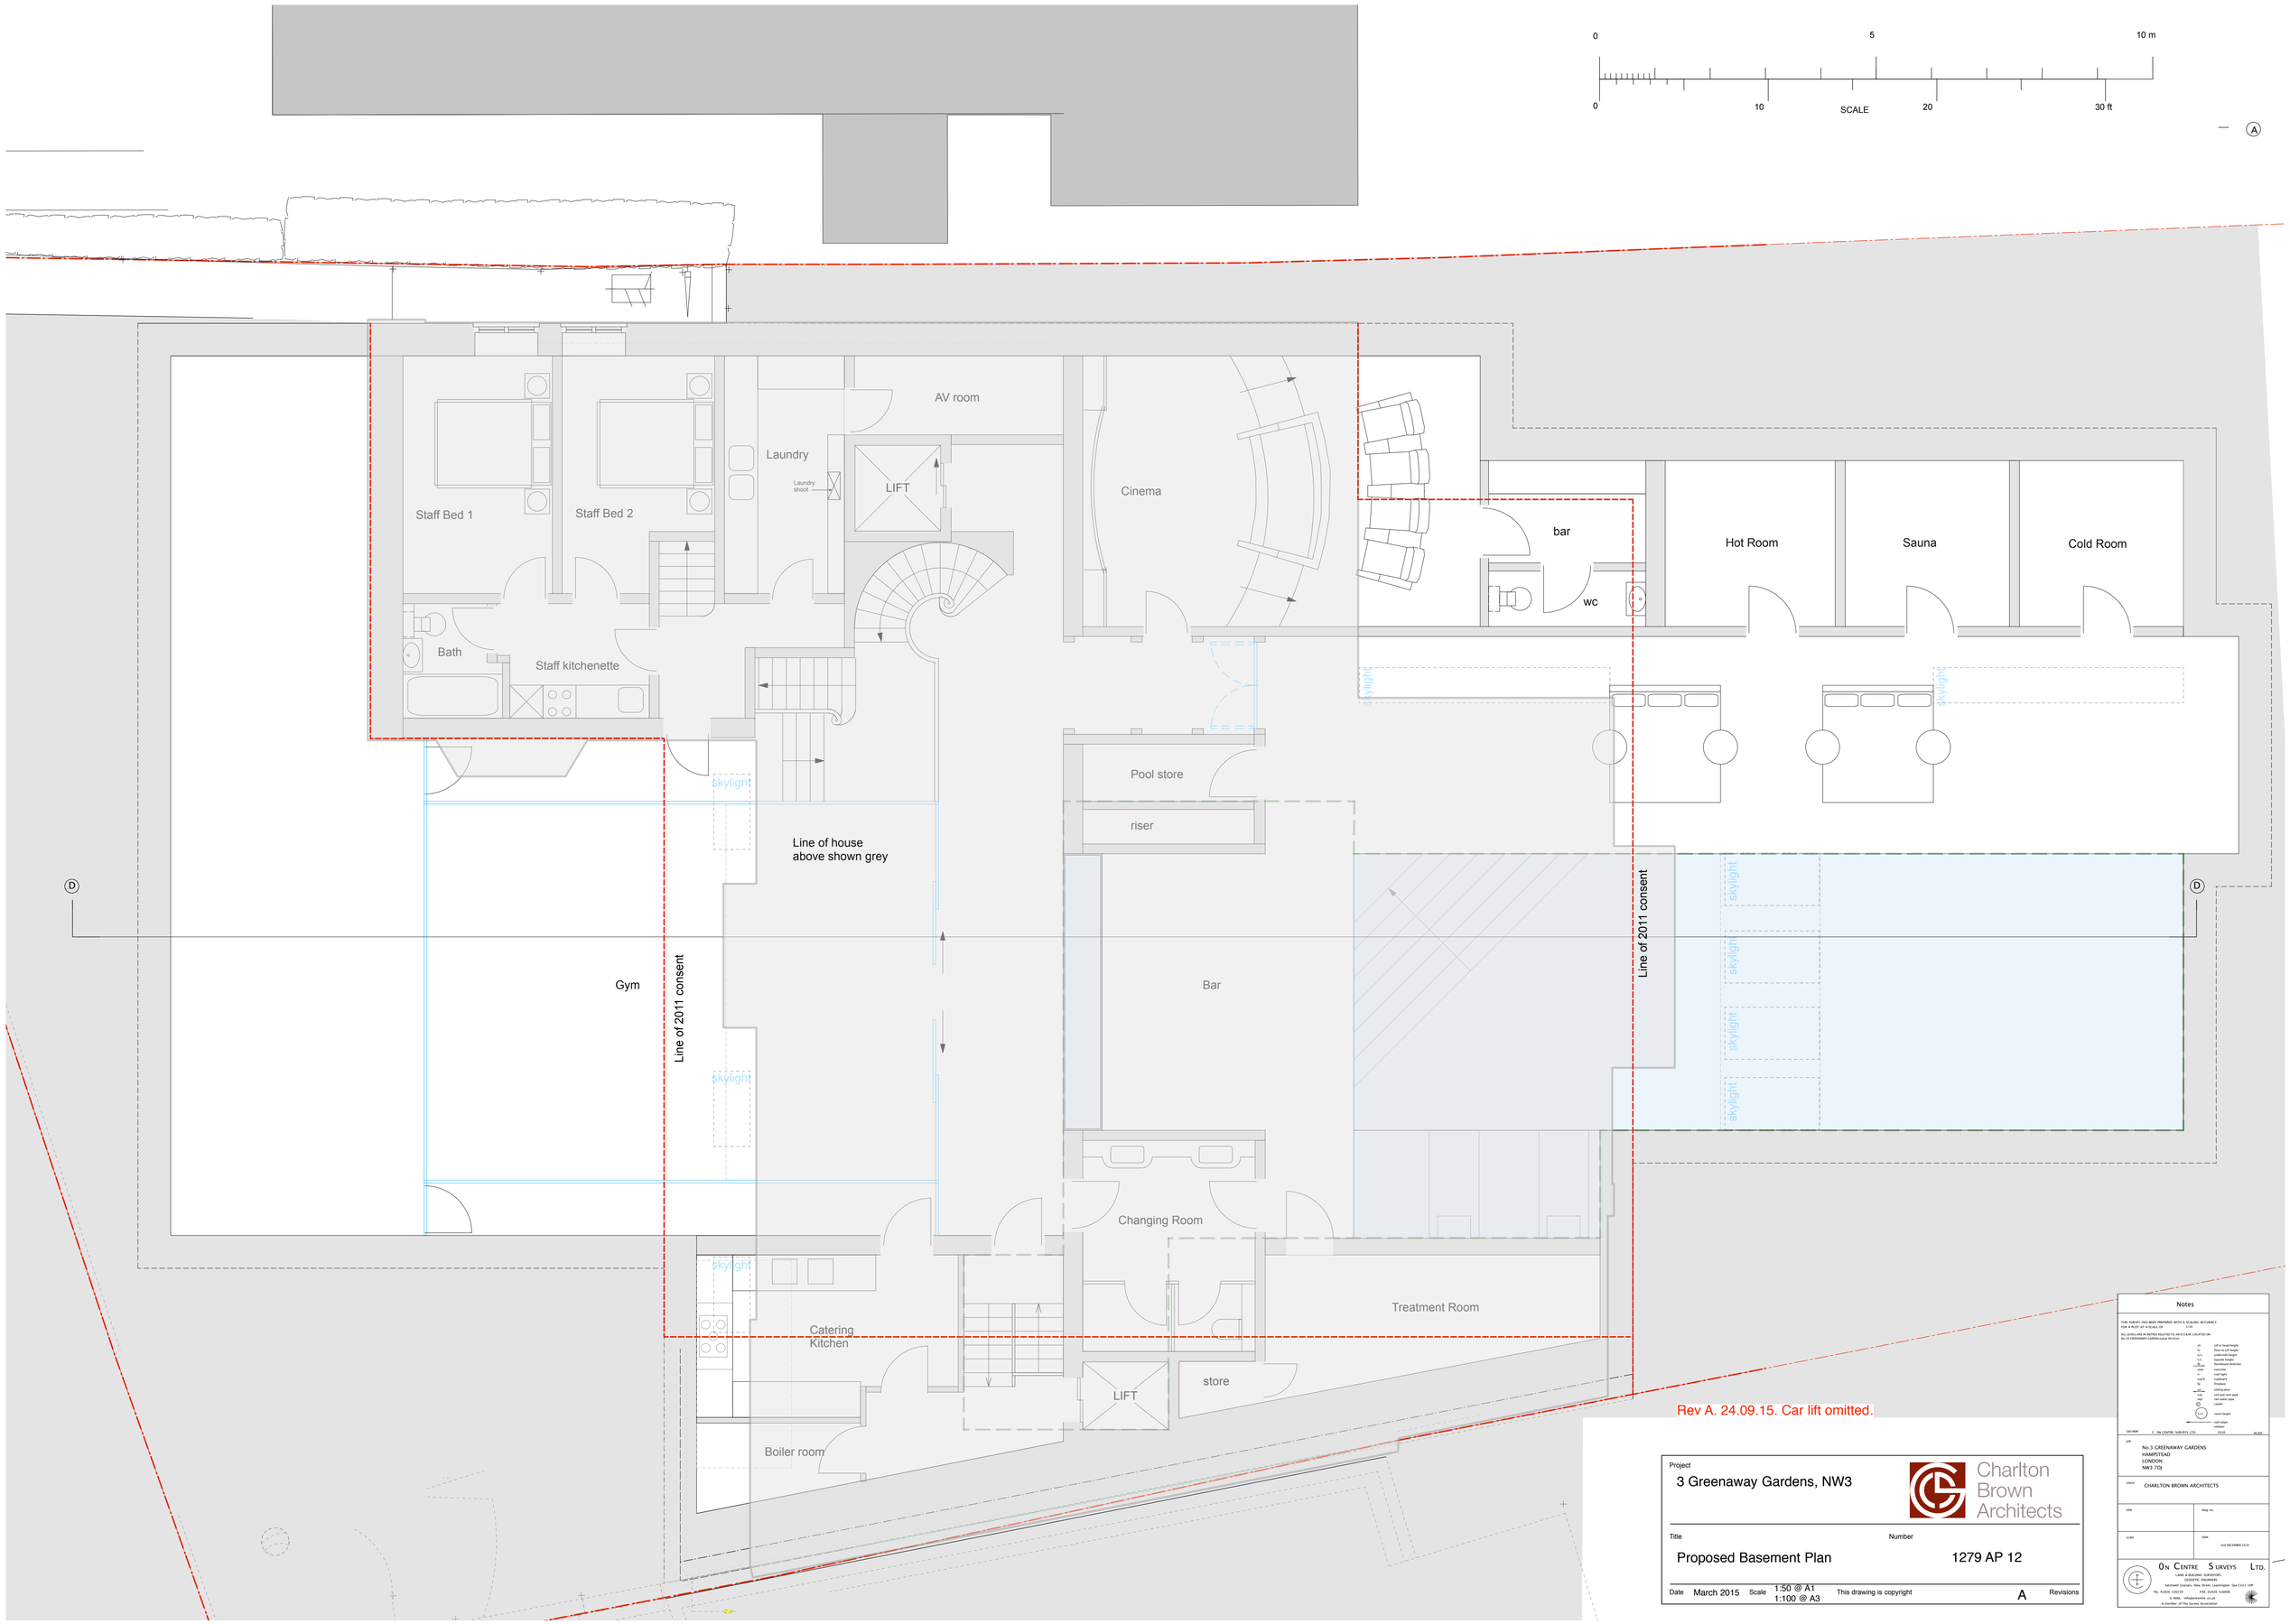

Rev A. 24.09.15. Car lift omitted.

Project

3 Greenaway Gardens, NW3

Charlton Brown Architects

Title

Proposed Basement Plan

Number

1279 AP 12

Date March 2015 Scale 1:50 @ A1 1:100 @ A3 This drawing is copyright A Revisions

Notes

THIS SURVEY HAS BEEN PREPARED WITH A SCALING ACCURACY FOR A PLOT AT A SCALE OF 1:100

ALL LEVELS ARE IN METRES RELATED TO AN O.S.B.M. LOCATED ON No.10 GREENAWAY GARDENS (value 50.62m)

ab	sill to head height
fb	floor to sill height
h/b	underside height
h/c	hopper height
fb	floorboard direction
cc	concrete
rf	roof light
cb	cupboard
fp	fireplace
cd	ceiling door
ssp	soil and vent pipe
rwp	rain water pipe
cp	carpet
1.17	room height
	roof slope
	radiator

SAVIGNY C. ON CENTRE SURVEYS LTD. 2010 ACAD

job

No.3 GREENAWAY GARDENS
HAMPSTEAD
LONDON
NW3 7DJ

client

CHARLTON BROWN ARCHITECTS

title

dwg no.

scale

date

2nd DECEMBER 2010

ON CENTRE SURVEYS LTD.

LAND & BUILDING SURVEYORS
GEOSTATIC ENGINEERS
Sachsell Grange, New Street, Leamington Spa CV33 0HP
TEL: 01926 336239 FAX: 01926 336806
E-MAIL: info@oncentre.co.uk
A member of The Survey Association