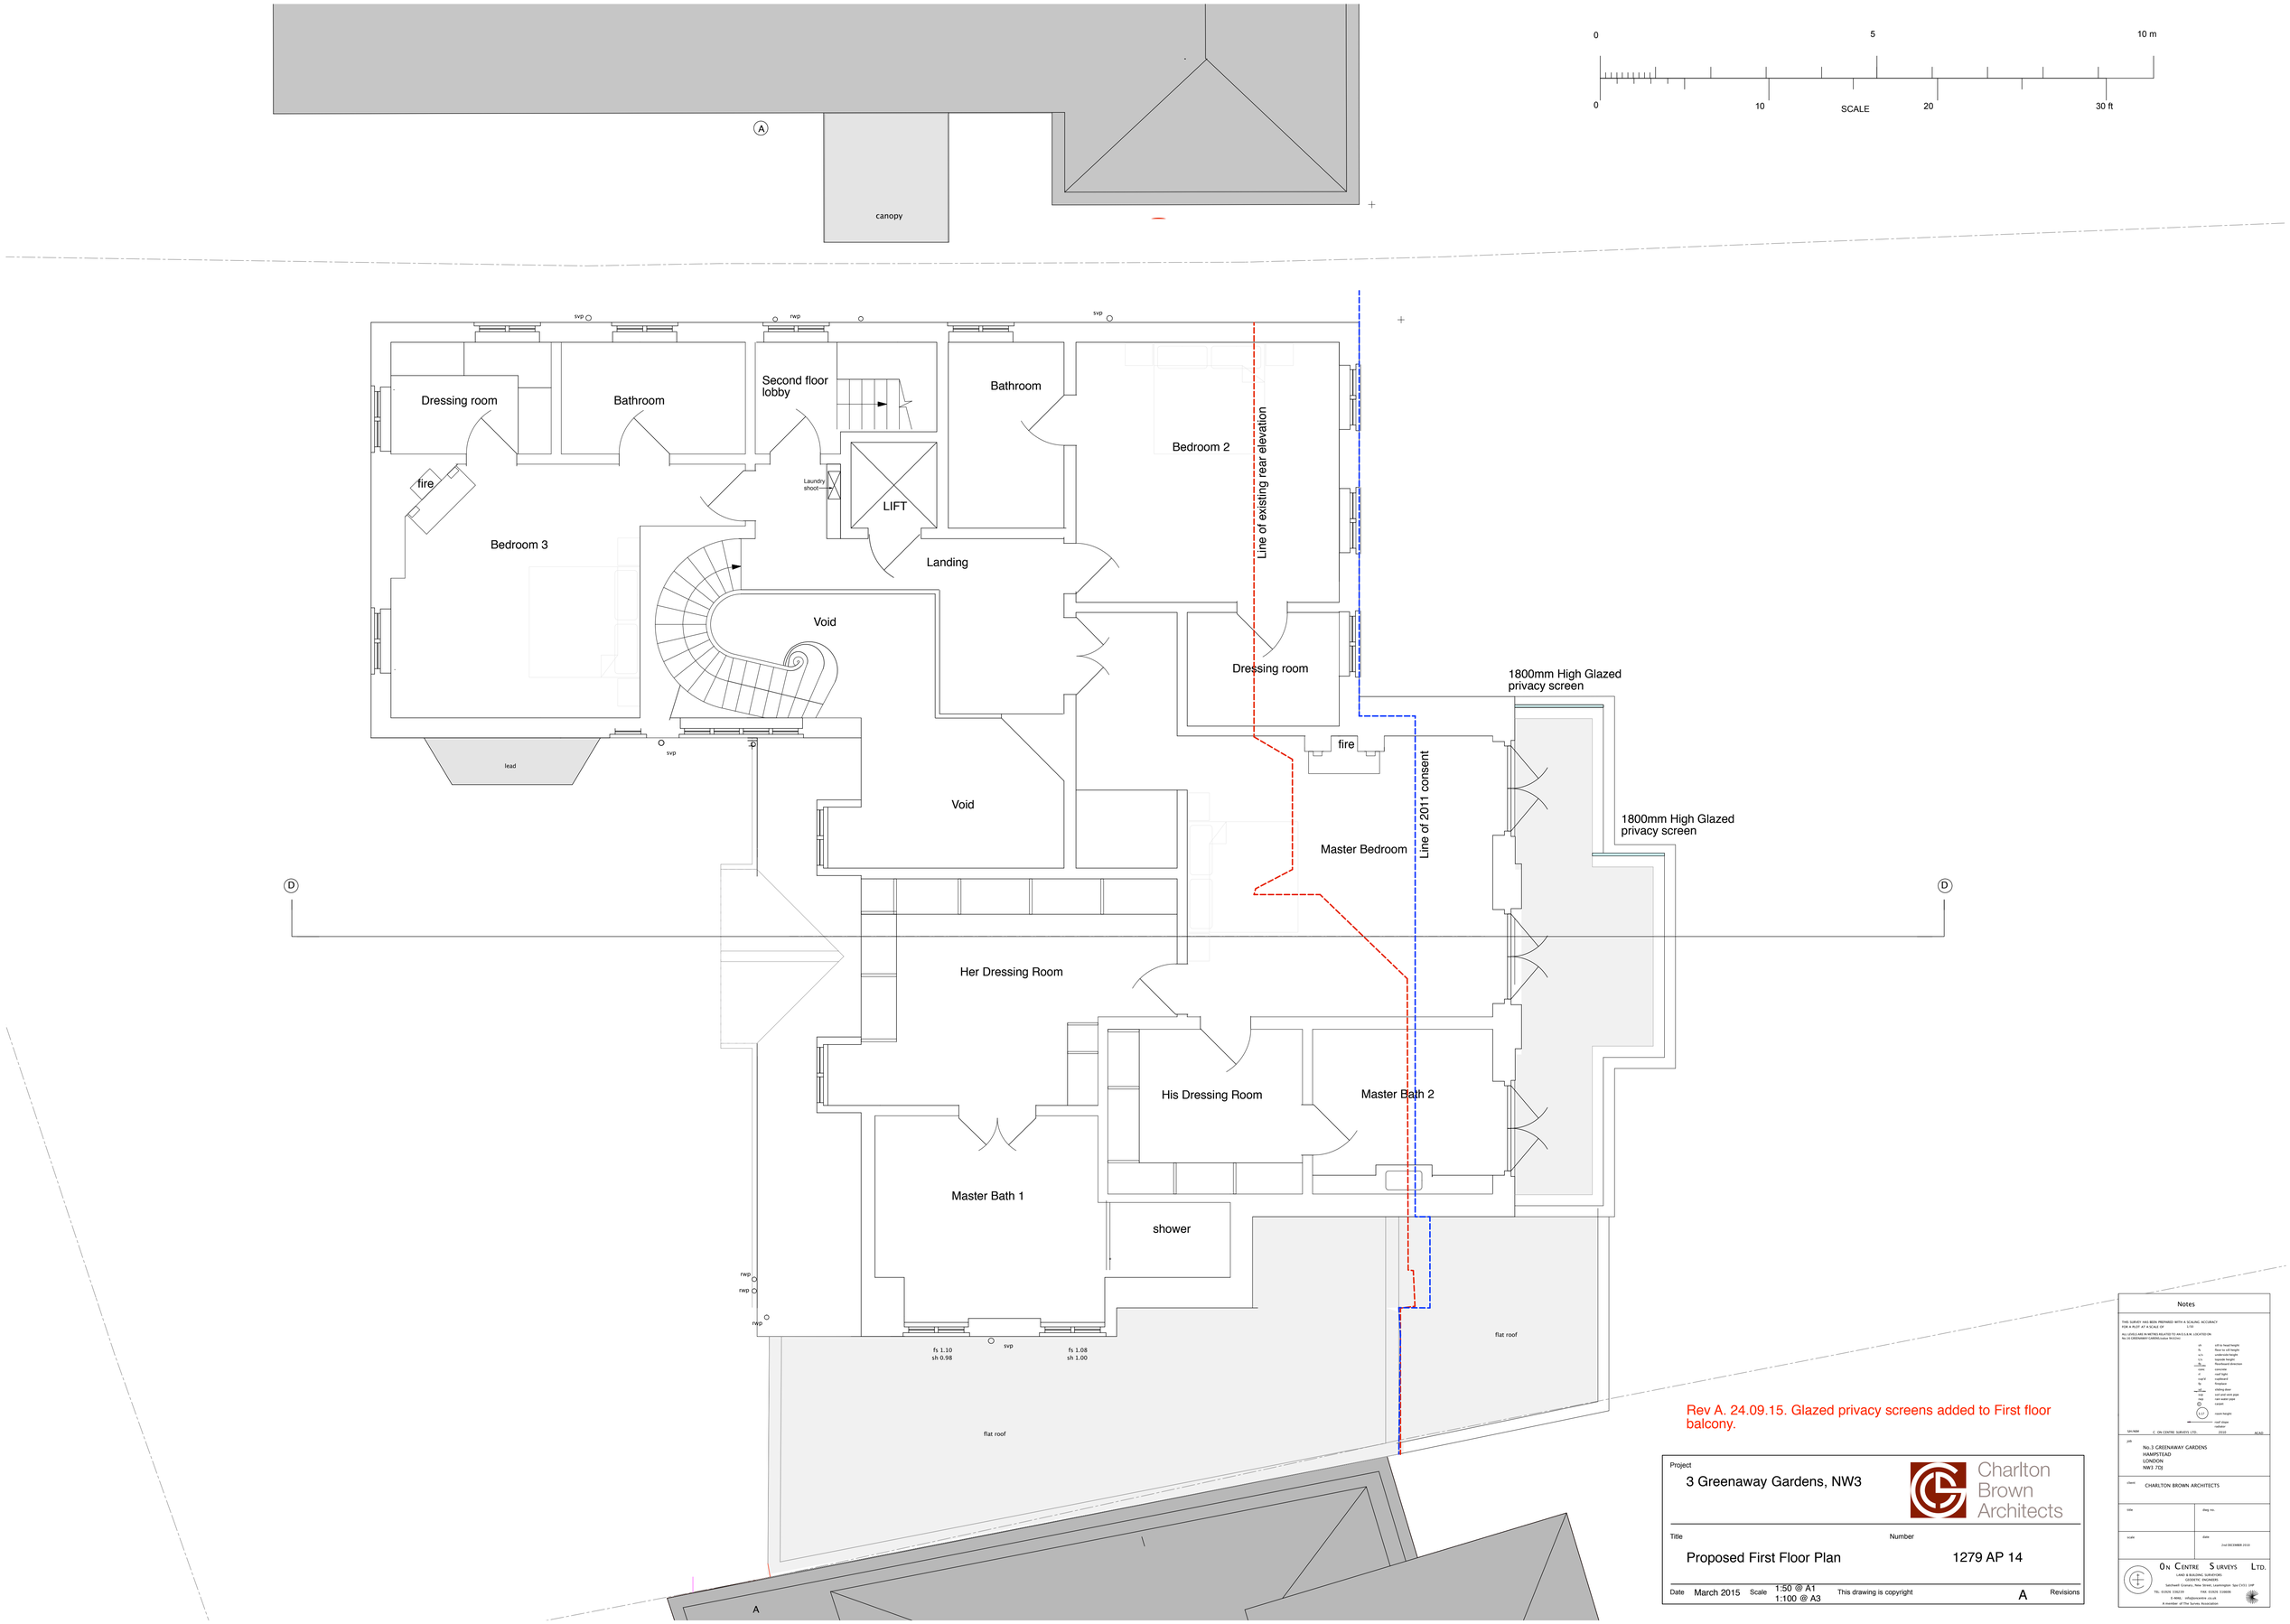

Rev A. 24.09.15. Glazed privacy screens added to First floor balcony.

Project

3 Greenaway Gardens, NW3

Charlton Brown Architects

Title

Proposed First Floor Plan

Number

1279 AP 14

Date March 2015 Scale 1:50 @ A1 1:100 @ A3

This drawing is copyright

A Revisions

Notes

THIS SURVEY HAS BEEN PREPARED WITH A SCALING ACCURACY FOR A PLOT AT A SCALE OF 1:100

ALL LEVELS ARE IN METRES RELATED TO AN O.S.B.M. LOCATED ON No.3 GREENAWAY GARDENS cutter 9/4/2010

ch	cill to head height
fs	floor to cill height
s/h	underside height
b/h	bypass height
ch	floor/sound direction
cmm	concrete
rl	roof light
ccmm	cast/sound
fp	fireplace
cd	sliding door
rwp	rain and wind pipe
rwp	rain water pipe
	cement
1.17	room height
	roof slope
	radiator

SAN/MAM C. ON CENTRE SURVEYS LTD. 2010 ACAD

job

No.3 GREENAWAY GARDENS
HAMPSTEAD
LONDON
NW3 7DJ

client

CHARLTON BROWN ARCHITECTS

title

dwg no.

scale

date

2nd DECEMBER 2010

ON CENTRE SURVEYS LTD.
LAND & BUILDING SURVEYORS
GEODETIC ENGINEERS
Sachsenhof Centre, New Street, Leamington Spa CV31 3HP
TEL: 01926 338239 FAX: 01926 338696
E-MAIL: info@oncentre.co.uk
A member of The Survey Association