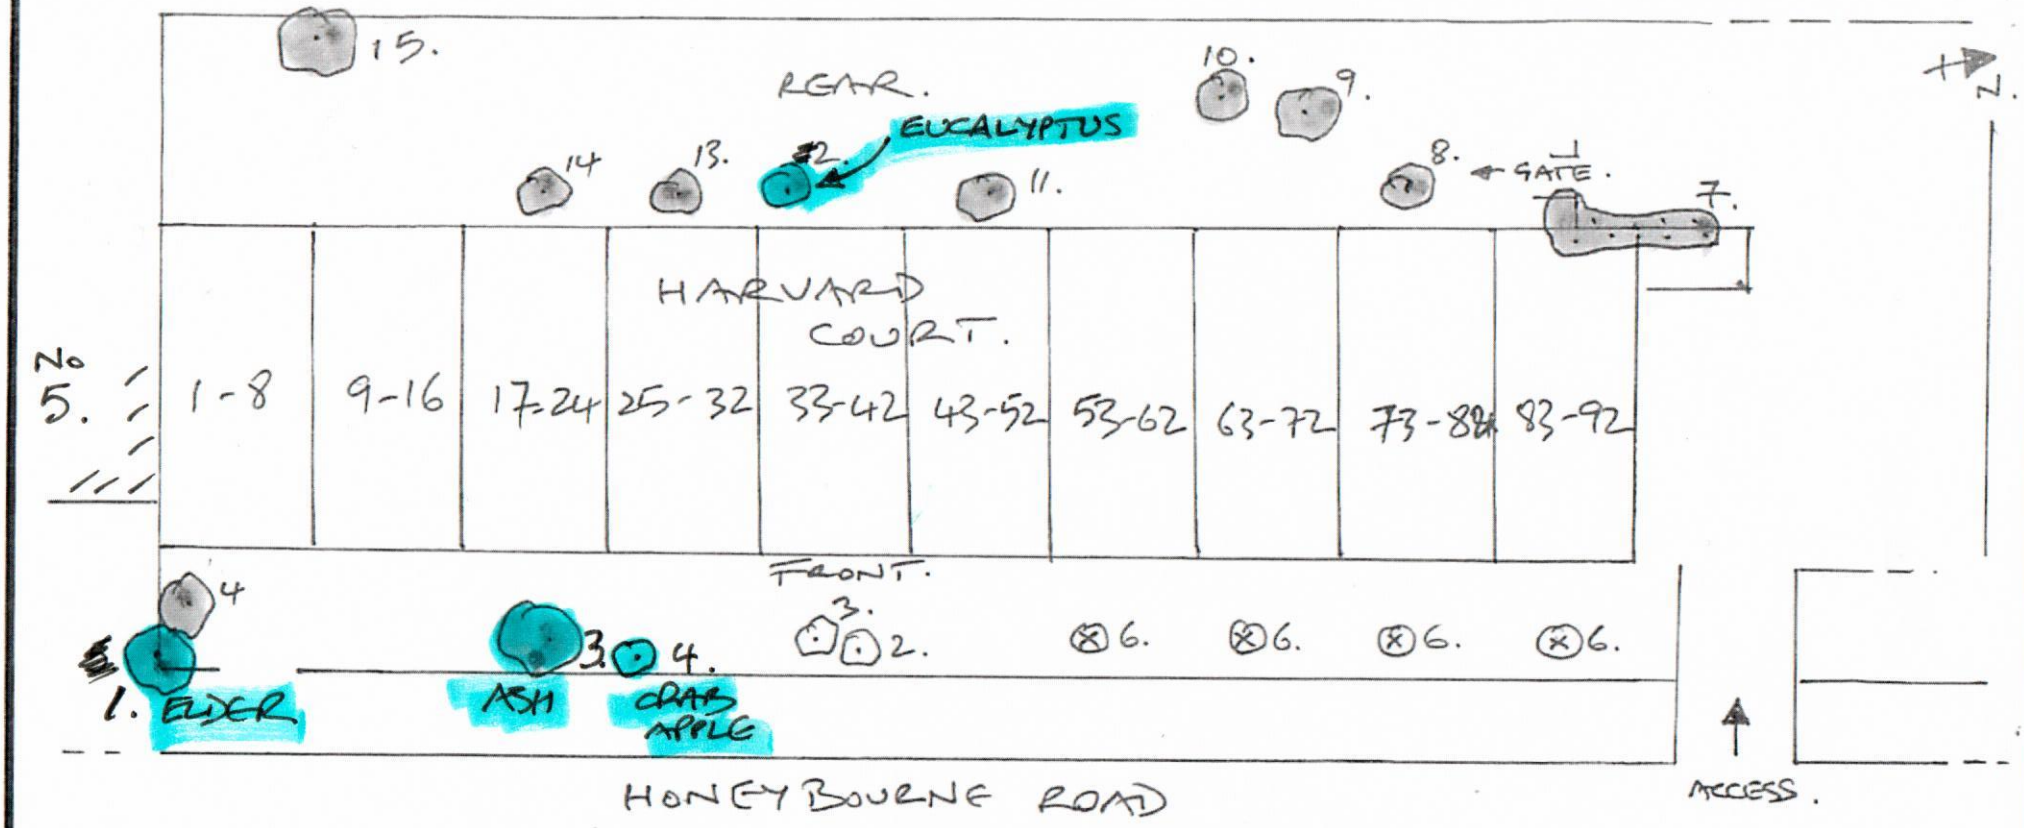

Site: HARVARD COURT HONEYBOURNE ROAD LONDON NW6.	Scale: SKETCH Drawn: APR. 09. Ref: ER/QT/0815/133.	TREECARE arboricultural specialists Oak Tree House, Rosebank Works Rosebank Way, London W3 6TT Tel: 020 8993 1443 Fax: 020 8993 2828 Mobile: 07768 222 256 email: office@treecare.co.uk VAT Reg No 341 5779 44
Client: FARADAY PROPERTY MANAGEMENT.	TREE LOCATION PLAN.	