this drawing remains the property of fisch design limited and duplication of this drawing in whole or any part is strictly forbidden without prior written permission from fisch design ltd

all structural alterations are to be approved by a structural engineer

do not scale from this drawing, all dimensions to be checked on site

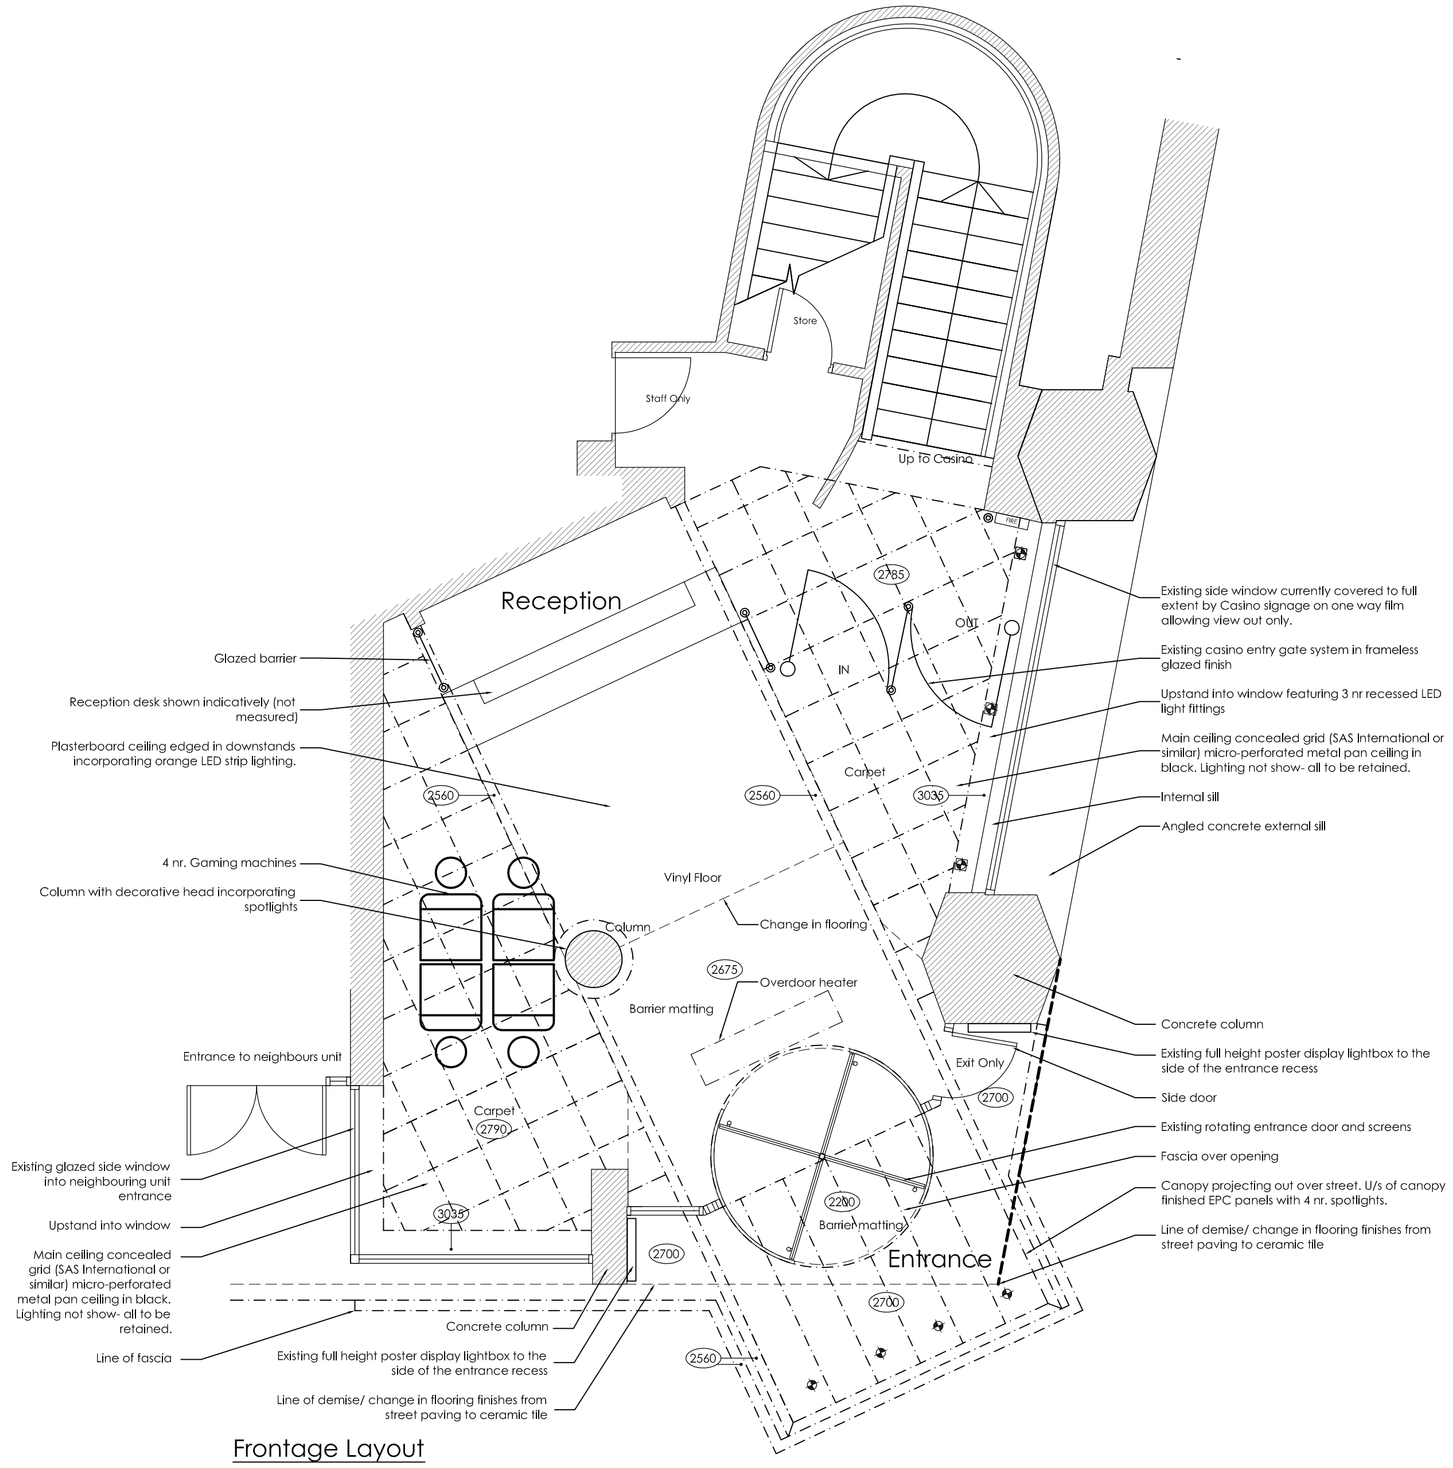

Frontage Layout

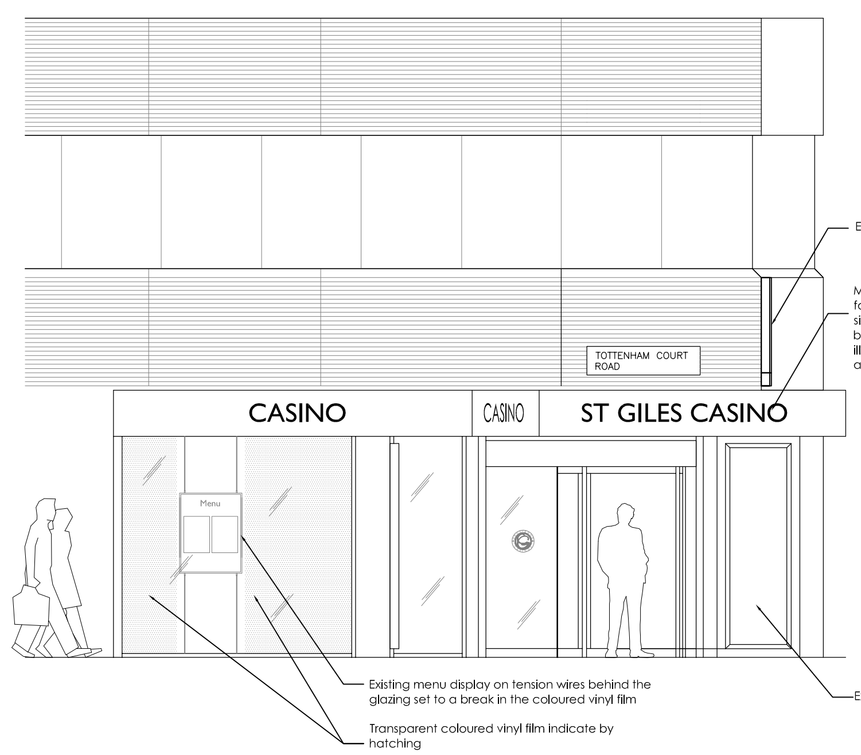

Front Elevation- Tottenham Court Road

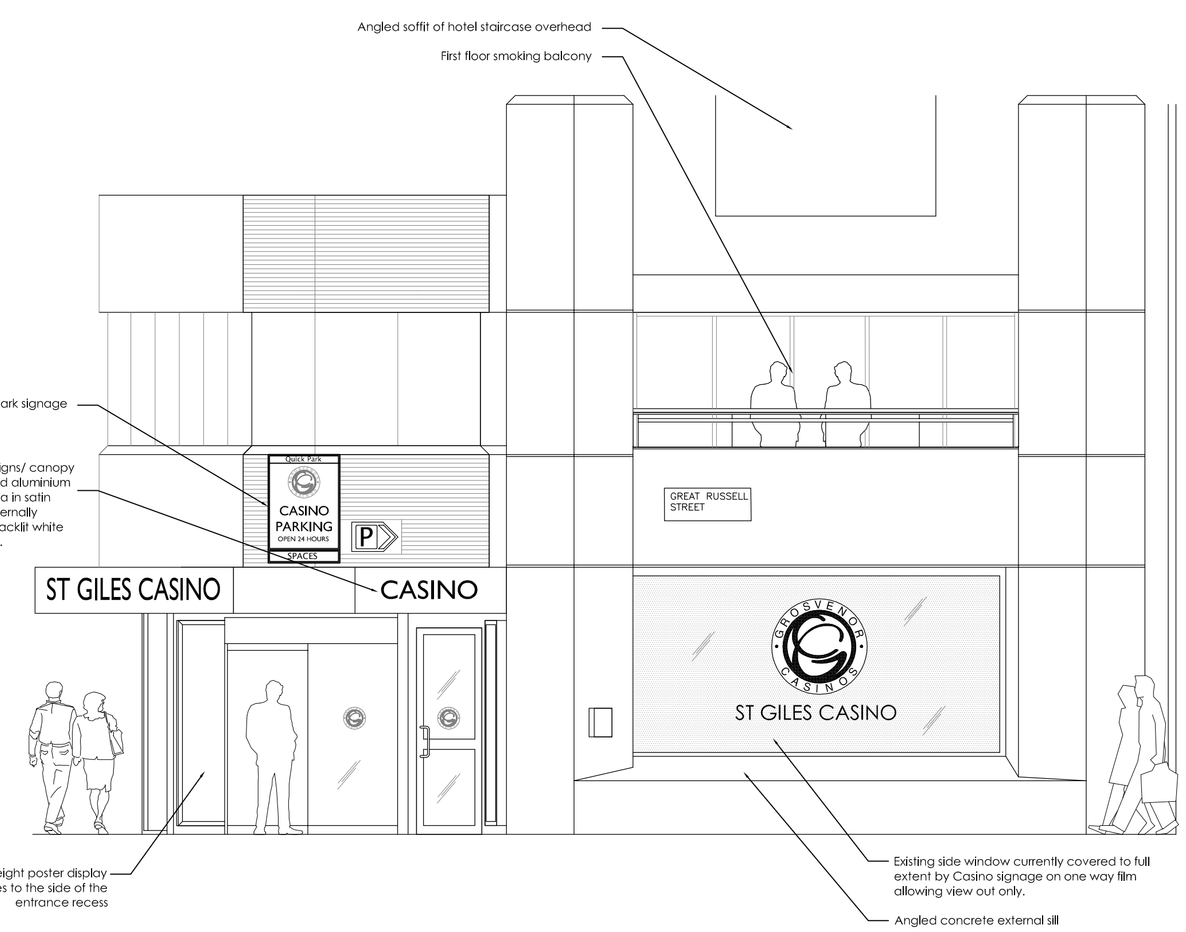

Front Elevation- Great Russell Street

dwg no: **944-01** revision: **-**

client: **Grosvenor Casinos Ltd**

project: **St Giles Casino**
262 Tottenham Court Road
London W1T 7RG

title: **Existing Frontage**
Survey Plan & Elevations

origin: **SG/MM** checked: **SG**
scale: **1:50@A1** date: **20.05.15**

fisch design ltd unit 3 heritage business centre derby road belper de56 1sw
t:+44 (0) 1773 828222 f:+44 (0) 1773 826327
mail@fischdesign.co.uk www.fischdesign.co.uk