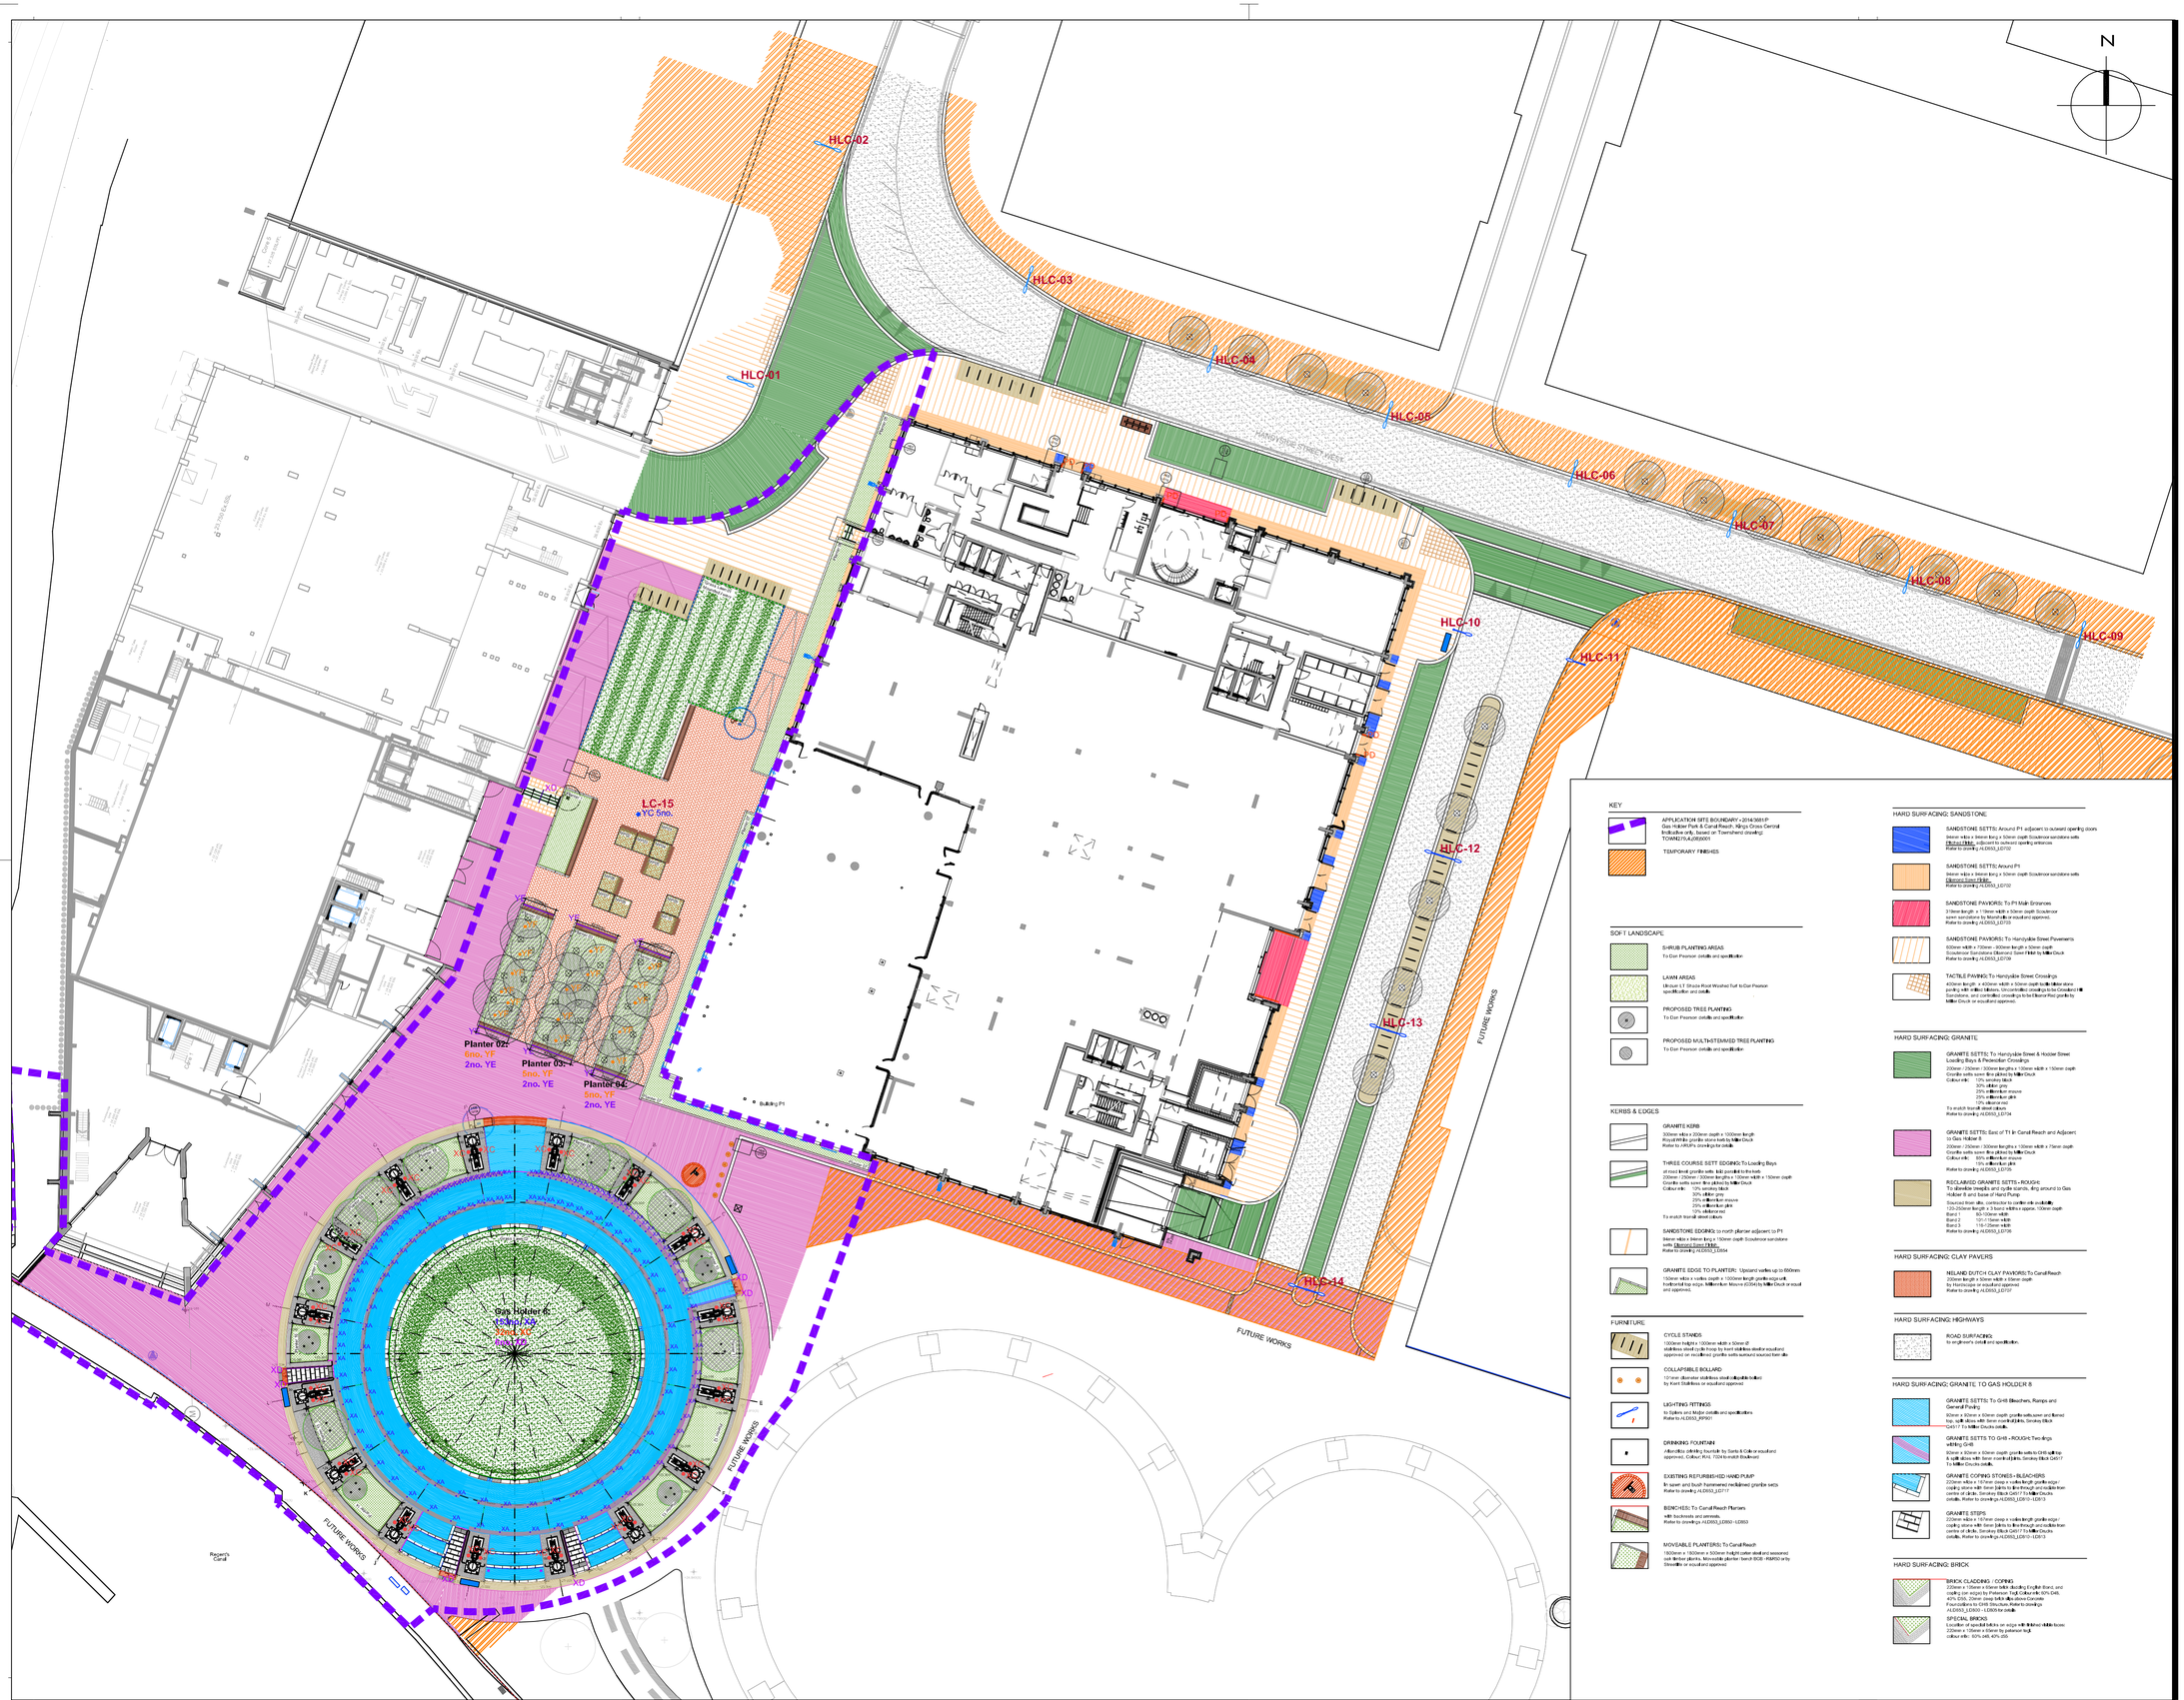

N

All dimensions to be verified on site. Figured dimensions to take precedent to those scaled. Any areas indicated on this drawing are for guidance only, no responsibility is taken for their accuracy.

The drawing is the property of Applied Landscape Design Limited. Copyright is reserved by them and the drawing is issued on the condition that it is not copied, reproduced, retained or disclosed to any unauthorised person, either wholly or in part without the written consent in writing of Applied Landscapes.

© 2015 Applied Landscape Design Limited. All rights reserved.

CDM/H&S:

The works illustrated on this drawing have been reviewed against the Design CDM Risk Register and significant risks are noted as:

Construction:
- Handling heavy materials
- Working at height
- Working adjacent to existing structures and buildings
- Trees in Highways

Maintenance:
- Light bulb changing

NOTES / KEY:

REFERENCE DRAWINGS/DOCUMENTS

REVISIONS

no.	issued	date
P01	Issue for Approval	16.07.2015

CLIENT:

carillion

LANDSCAPE ARCHITECT:

The Threshing Barn
Bignall Park Barns
Chesterton, Nr. Bicester
Oxfordshire,OX26 1TD

Tel: 01869 249776
Email: mail@appliedlandscape.co.uk

ALD applied landscape design

PROJECT:

WESTERN GOODS YARD
KINGS CROSS CENTRAL

DRAWING TITLE:

GAS HOLDER PARK & CANAL REACH PLANNING BOUNDARY & GENERAL ARRANGEMENT

drawn:	scale:
CW	1:300 @ A1
checked:	status:
KmJ	Approval
date:	xref file ref:
04.03.2015	ALD653_HLbase

PROJECT NO.	DRAWING NUMBER:	REVISION:
ALD653	GA002	P01

ORIGINAL A1 SIZE SHEET