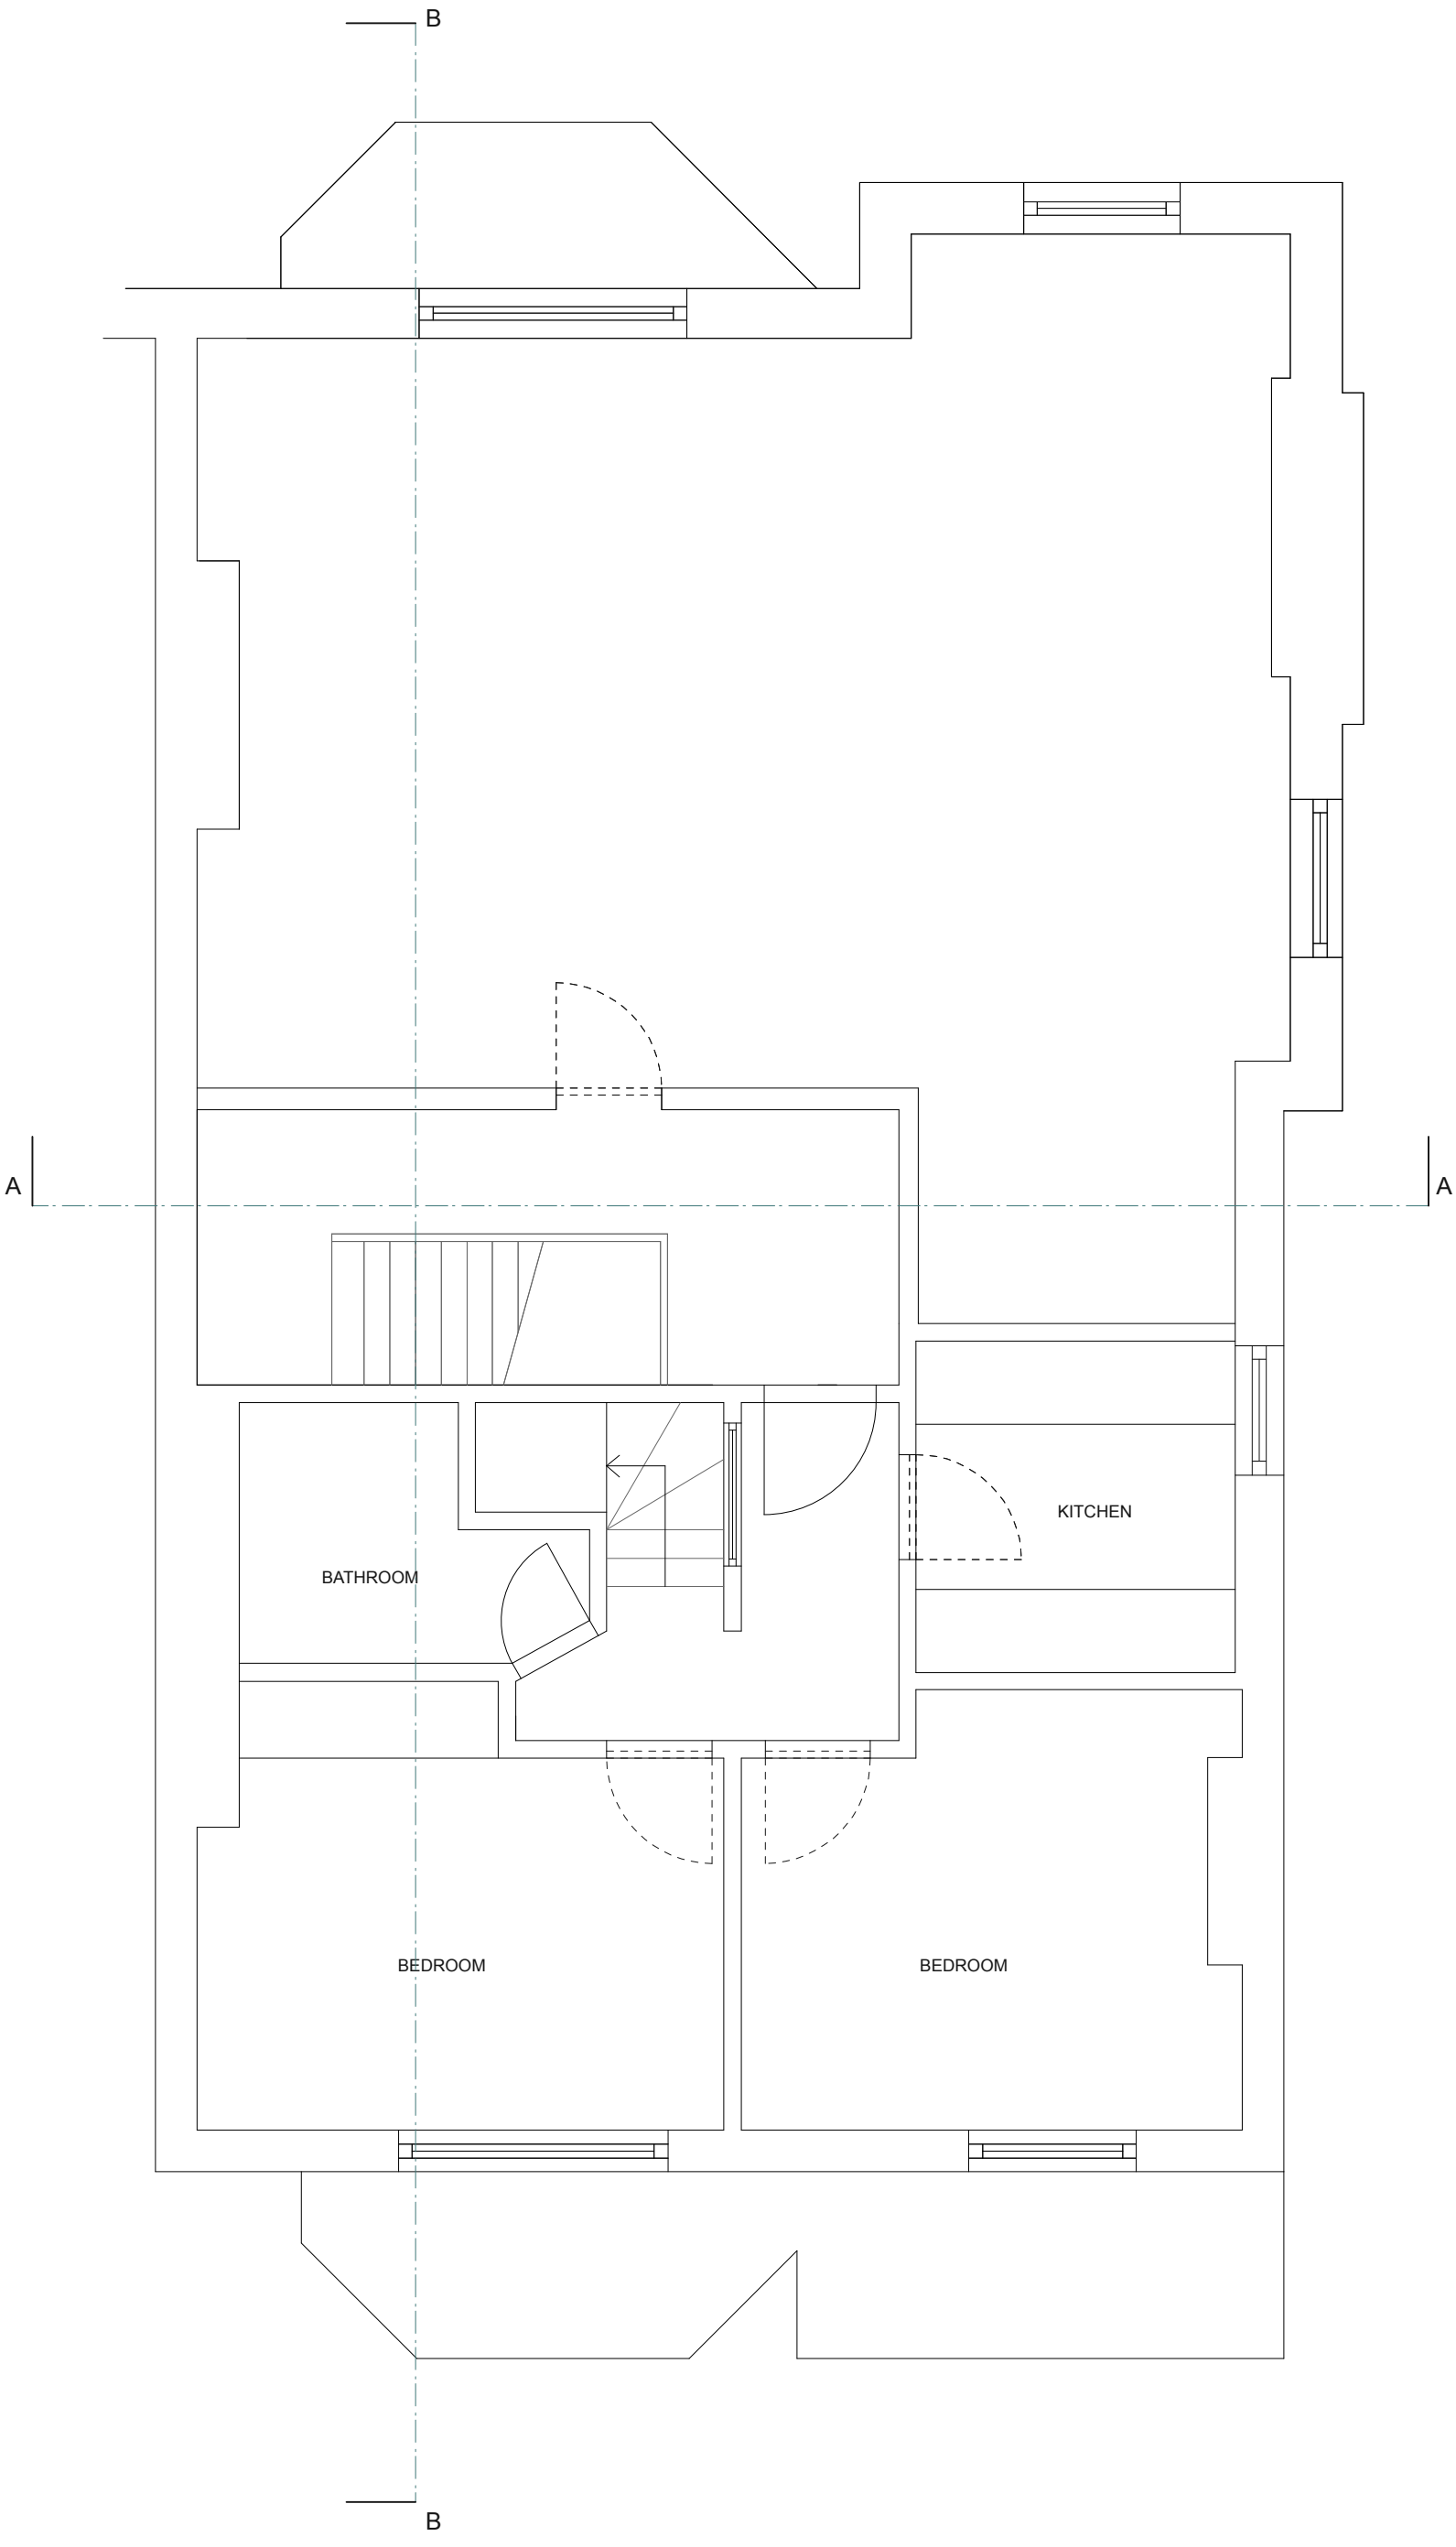

Drawing to be read in conjunction with consultants information.
Do not scale from drawing.
All dimensions to be checked on site.
Drawing only to be used for purposes indicated.
Notify Architect of any discrepencies.
© **WEBB** ARCHITECTS LIMITED

5m
4m
3m
2m
1m
0m

REV
A-

N

t 020 89680279
m 077 98854810
richard@webb-architects.co.uk

WEBB ARCHITECTS LIMITED

FLAT 6, 9 BELSIZE SQAURE

EXISTING THIRD FLOOR PLAN

1:50 / A3

FOR INFORMATION

1189.01.02(-)