F12/3/7/14995

Case copy

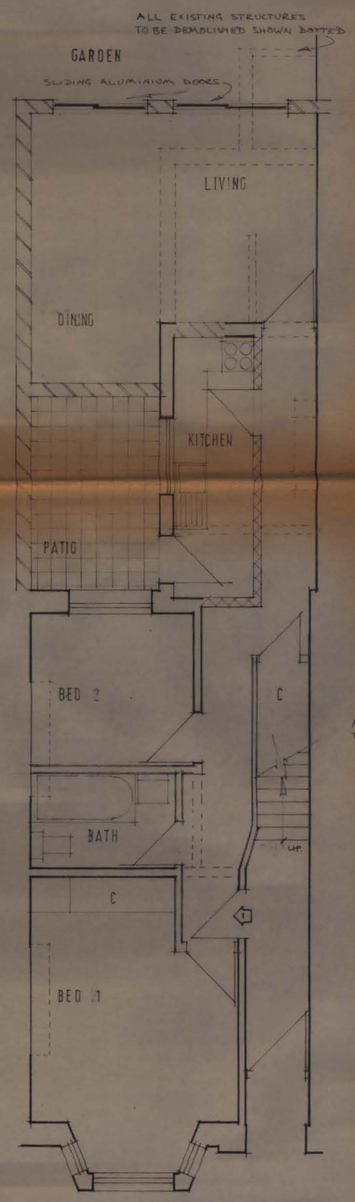

GROUND

ALL CHIMNEY BREASTS TO BE REMOVED

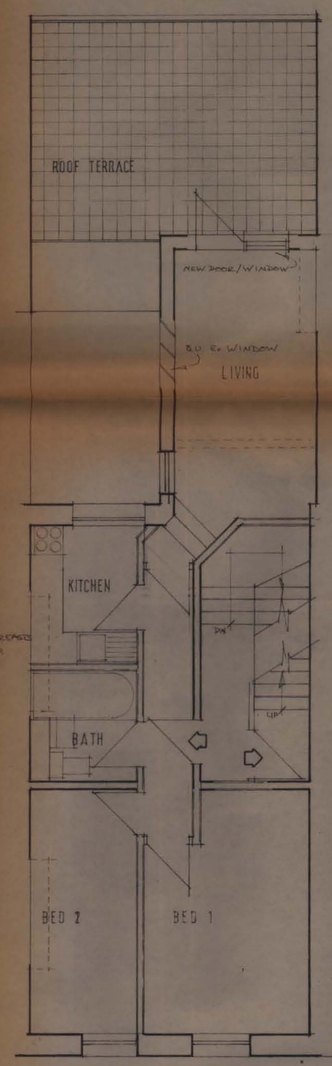

FIRST

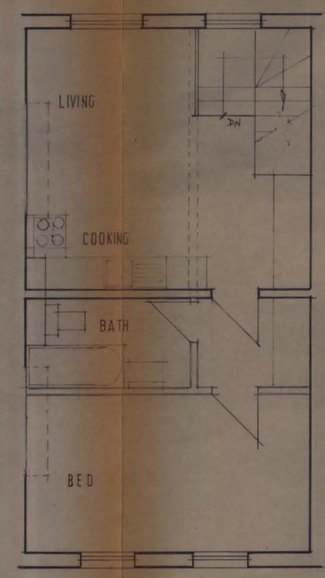

SECOND

LONDON BOROUGH OF CAMDEN
PLANS ~~APPROVED~~ DISAPPROVED
- 3 JAN 1973
ON BEHALF OF THE COUNCIL

CTP/F12/3/7/14995

The contractor must verify all dimensions on site before putting any work in hand
This drawing is not to be used for land transfer

Notes

Amendments	Date	Drawn

GGODWIN & CO
Chartered Surveyors
1 Sloane Street SW1
01-235 8877

Job Title	Drawing Title
5 COUNTESS RD NW5	PROPOSED CONVERSION

Job No.	Drawing No.
-	2
	Amendment No.
Drawn MSS.	Scale 1:50
Checked	Date NOV '72.