Copyright © 2015. Transport for London. This drawing may not be copied, photocopied, reproduced, translated, or converted to any electronic or machine readable form in whole or in part without the prior written permission of TfL. All rights reserved"
© Crown copyright and database rights 2015. Ordnance Survey 100035971

HERITAGE: GRADE II LISTED

COLOUR PALETTE: BRONZE

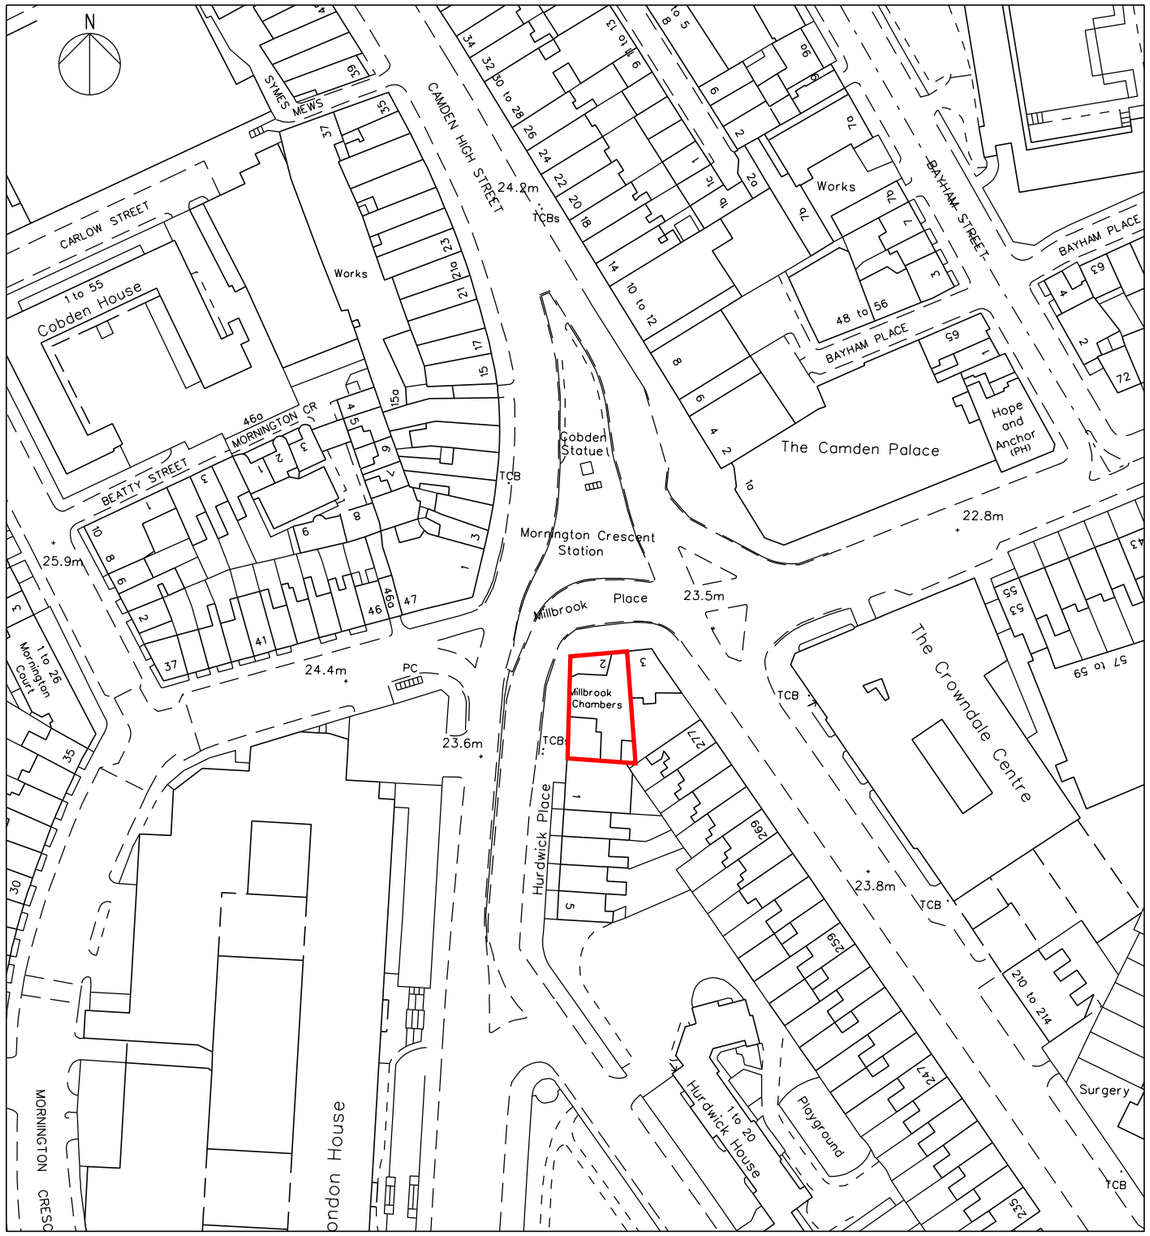

1 LOCATION PLAN
(SCALE 1:1250@A3)

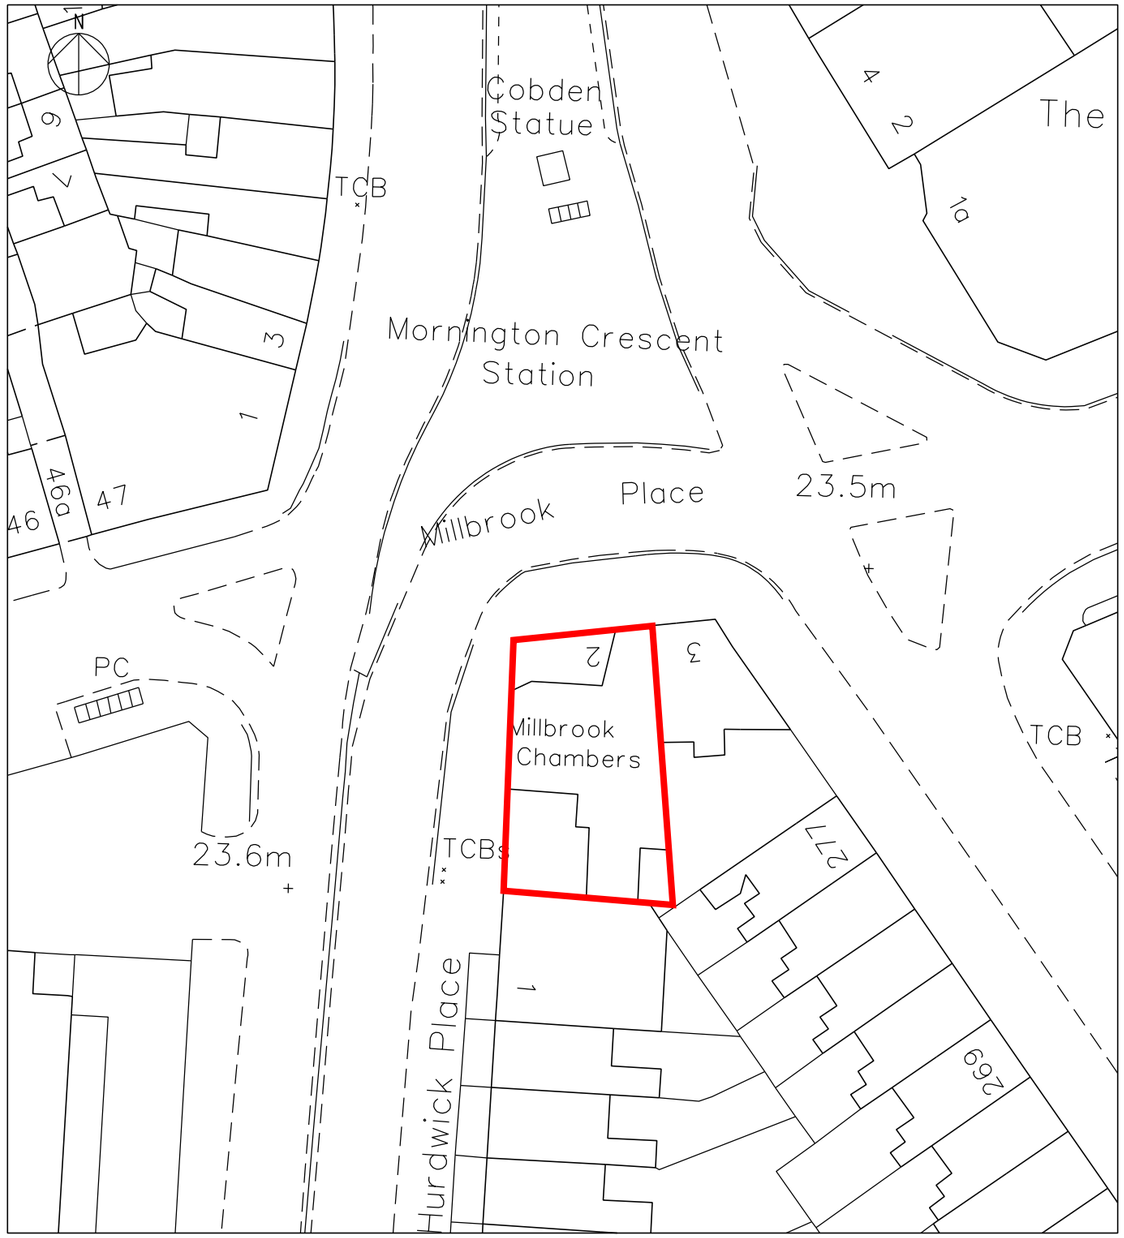

2 SITE PLAN
(SCALE 1:500@A3)

KEY PLAN

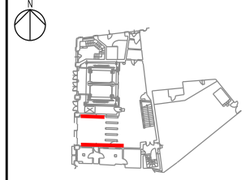

CONSTRUCTION RISKS	MAINTENANCE / CLEANING RISKS	DEMOLITION / ADAPTATION RISKS
In addition to the hazard/risks normally associated with the type of works detailed on this drawing take note of the above It is assumed that all works on this drawing will be carried out by a competent contractor working where appropriate, to an appropriate method statement		

SAFETY HEALTH AND ENVIRONMENTAL INFORMATION BOX

NOTES:

1. All work to be carried out in strict accordance with the current Building Regulations and its latest amendments, and to the complete satisfaction of the Local Authorities Building Control.

2. Contractors are responsible for complying with all relevant BS etc., and check that Building Control and Environmental Health Departments are satisfied with the scope and content of all work on completion and obtain any necessary certificates.

3. All existing construction levels and dimensions to be checked prior to construction, especially where new construction levels and dimensions are to match existing.

4. All site dimensions and site levels must be checked on site. Do not scale from this drawing. All dimensions are in millimetres unless noted otherwise.

5. This drawing must not be used for construction unless issued for construction.

6. This drawing should be read in conjunction with all relevant Engineer's and specialist drawings.

TFL RESTRICTED

REV	PURPOSE	CREATED BY	DATE	APPROVED BY	DATE	AUTHORISED BY	DATE
P01.1							

PROJECT: FIT FOR THE FUTURE

LOCATION: MORNINGTON CRESCENT STN

ASSET CLASSIFICATION: PREMISES

OWNER: LONDON UNDERGROUND

SUITABILITY CODE: S0

SUITABILITY: LISTED BUILDING APPLICATION

TITLE: MORNINGTON CRESCENT TICKET OFFICE SITE AND LOCATION PLAN

Transport for London
London Underground

DRAWING NUMBER: FFTF-LU-PRM-N093_1-DR-K-0605

REV.: P01.1

WORK IN PROGRESS