USE FIGURED DIMENSIONS ONLY.

ALL DIMENSIONS MUJST BE CHECKED ON SITE & ANY INCONSISTENCIES MUST BE REPORTED BACK TO THE ARCHITECT.

THIS DRAWING AND ANY DESIGNS INDICATED THEREON ARE THE COPYRIGHT OF THE ARCHITECT. ALL RIGHTS ARE RESERVED. NO PART OF THIS WORK MAY BE REPRODUCED WITHOUT PRIOR PERMISSION IN WRITING FROM THE ARCHITECT.

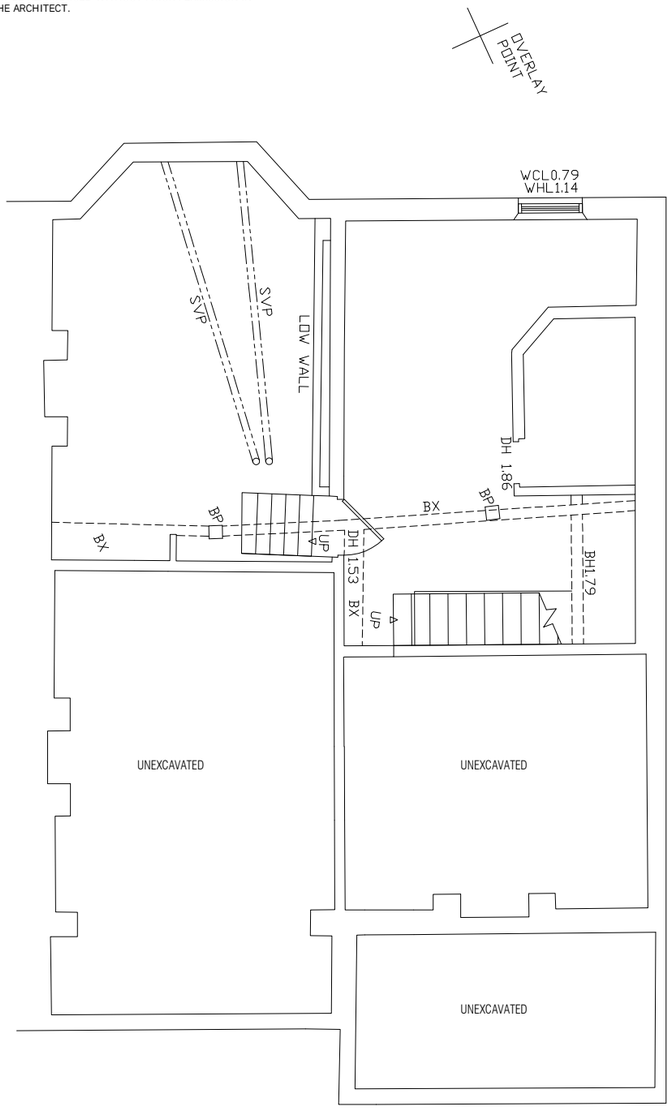


1 EXISTING BASEMENT FLOOR PLAN

1 : 100

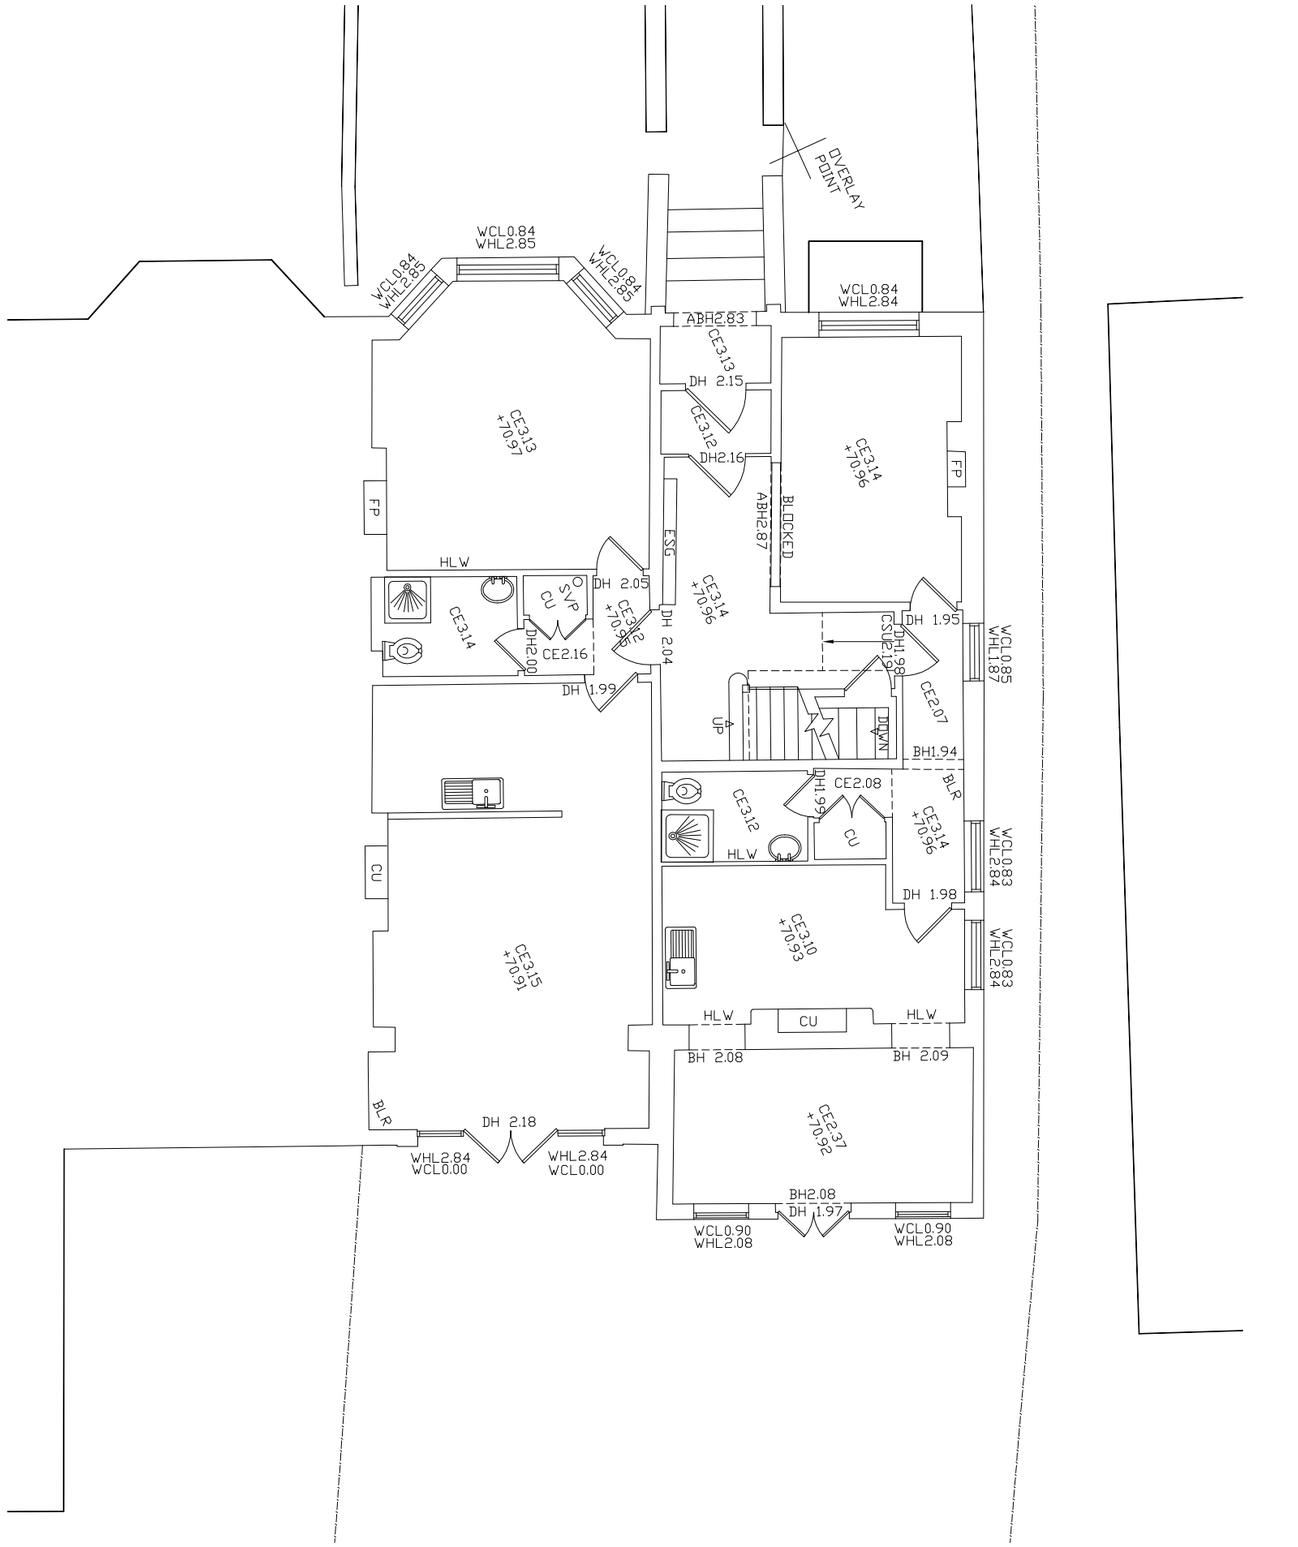


2 EXISTING GROUND FLOOR PLAN

1 : 100

0 1 2 5

Bchitecture
11A Beresford Road London N2 8AT
t 07932 796 407 e Bchitecture@gmail.com

LOCATION

4 Langland Gardens
Hampstead NW3 6PY

DRAWING TITLE

EXISTING BASEMENT & GROUND FLOOR PLANS

DATE

Dec 2014

SCALE

1:100 @A3

JOB NO

1410

DWG NO/REV

101/C