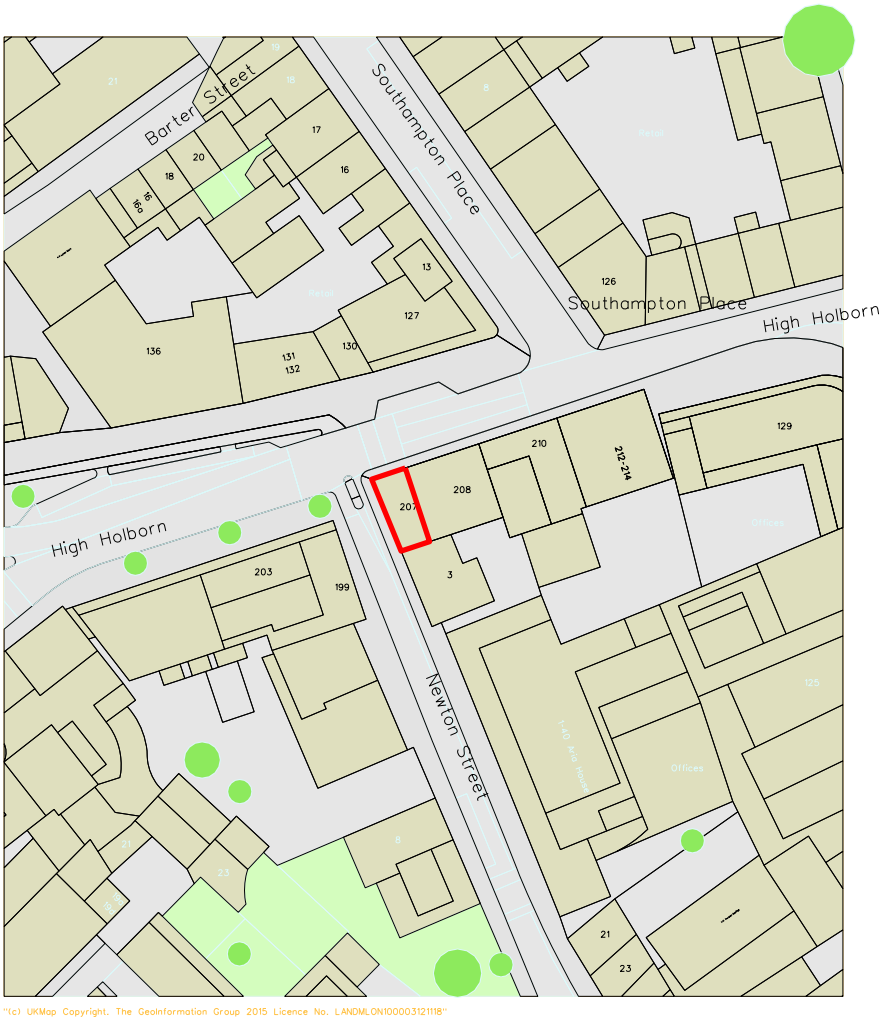

Drawing Status PLANNING	Client PAUL BENTALL Project 207 HIGH HOLBORN, LONDON WC1V 7BW
Drawing Title LOCATION PLAN	**Architecture & Design** Battersea Studios 80 Silverthorne Road London SW8 3HE +44 (0)20 7436 4050 architecture@tectus.co.uk www.tectus.co.uk **tectus**
Drawing No 1443 L — Rev. -	
Date OCTOBER 2015 — Drawn	
Scale 1:1250 @ A4 — Checked	