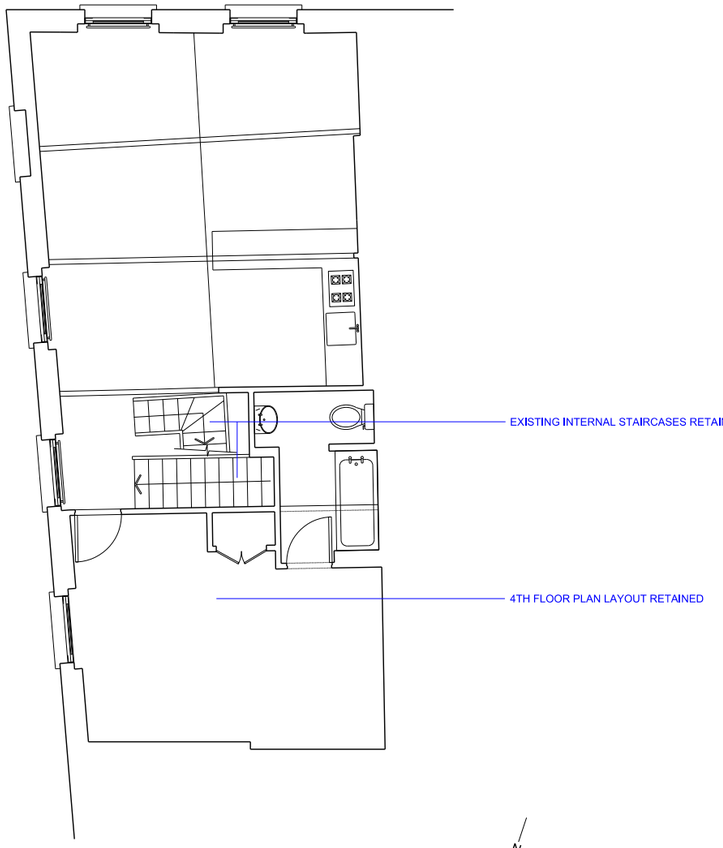

4th FLOOR PLAN

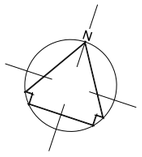

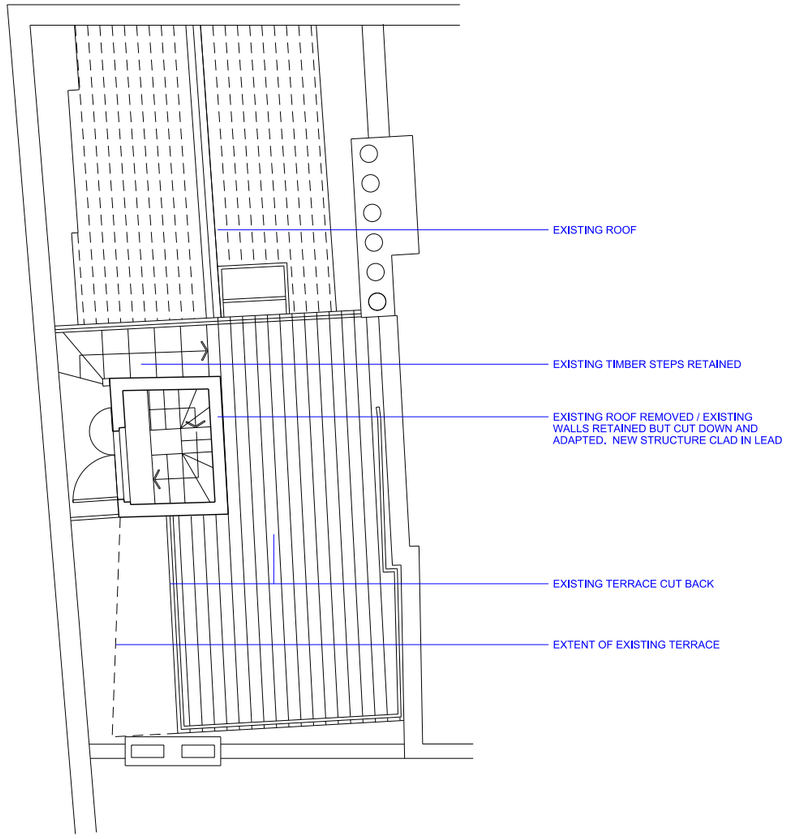

ROOF ACCESS PLAN

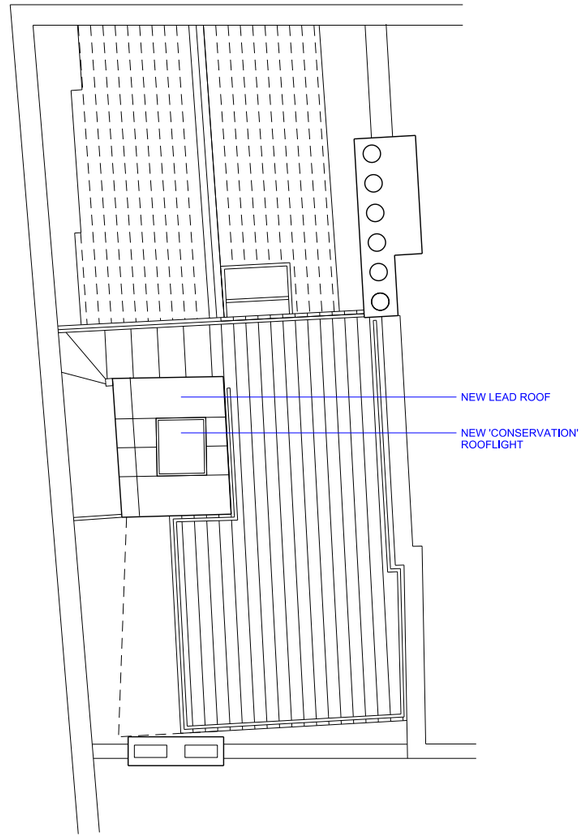

ROOF PLAN

NOTES
1. Do not scale.
2. Contractors to check dimensions of all Issued drawings on site.
3. This drawing is copyright.

Revision	Date

Drawing Status: PLANNING	Client: PAUL BENTALL
	Project: 207 HIGH HOLBORN, LONDON WC1V 7BW
Drawing Title: PROPOSED PLANS	**Architecture & Design**
Drawing No: 1443 P 001 — Rev. -	Battersea Studios 80 Silverthorne Road London SW8 3HE +44 (0)20 7436 4050 architecture@tectus.co.uk www.tectus.co.uk
Date: OCTOBER 2015 — Drawn	**tectus**
Scale: 1:50 @ A1 / 1:100 @ A3 — Checked	