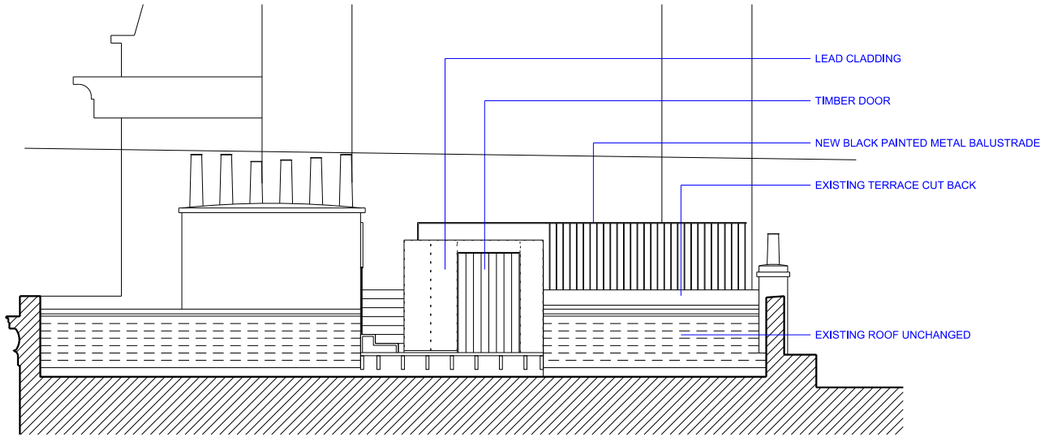

SECTION CC

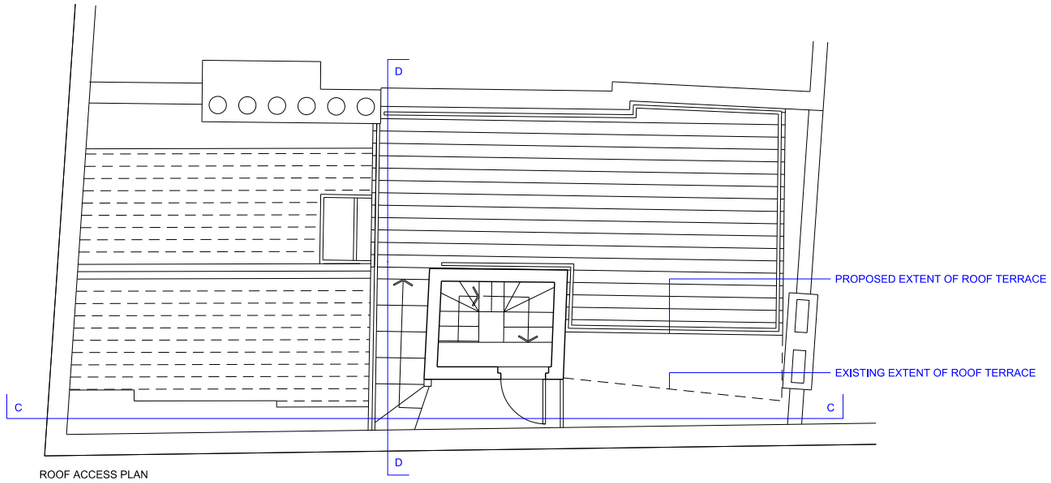

ROOF ACCESS PLAN

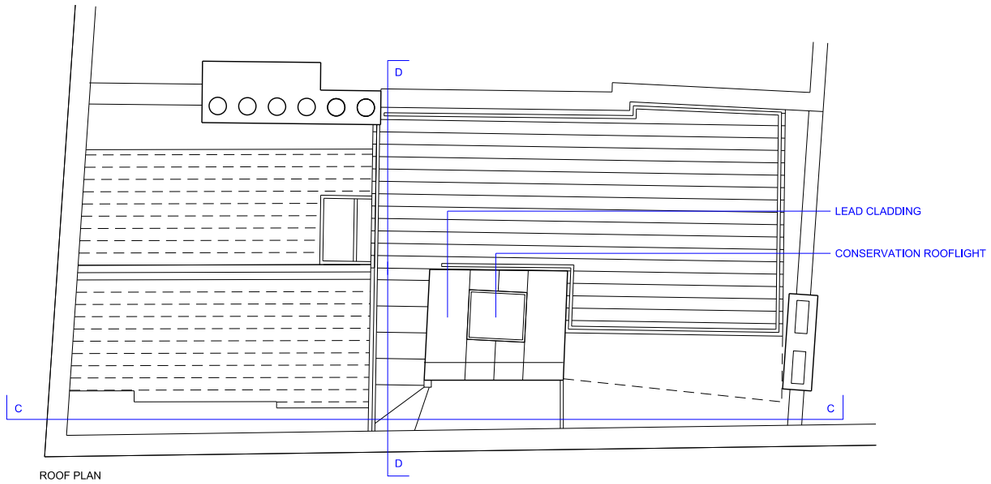

ROOF PLAN

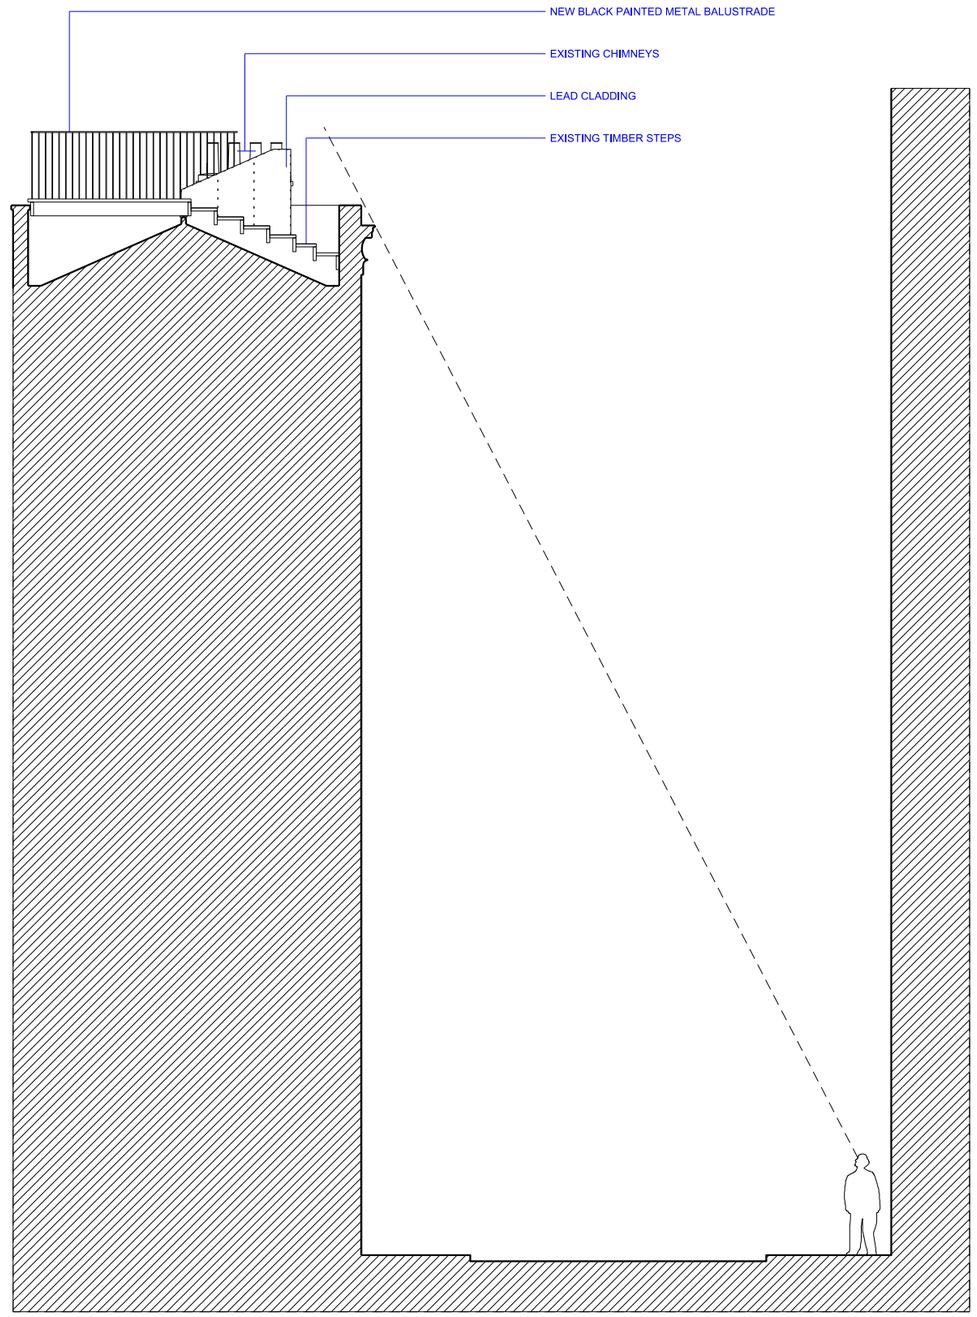

SECTION DD - THROUGH NEWTON STREET

NOTES
1. Do not scale.
2. Contractors to check dimensions of all Issued drawings on site.
3. This drawing is copyright.

Revision	Date

Drawing Status: PLANNING	Client: PAUL BENTALL Project: 207 HIGH HOLBORN, LONDON WC1V 7BW
Drawing Title: PROPOSED STREET SECTION & ADDITIONAL SECTION & PLANS	**Architecture & Design**
Drawing No: 1443 P 004 — Rev. -	Battersea Studios 80 Silverthorne Road London SW8 3HE +44 (0)20 7436 4050 architecture@tectus.co.uk www.tectus.co.uk
Date: OCTOBER 2015 — Drawn	**tectus**
Scale: 1:50 @ A1 / 1:100 @ A3 — Checked	