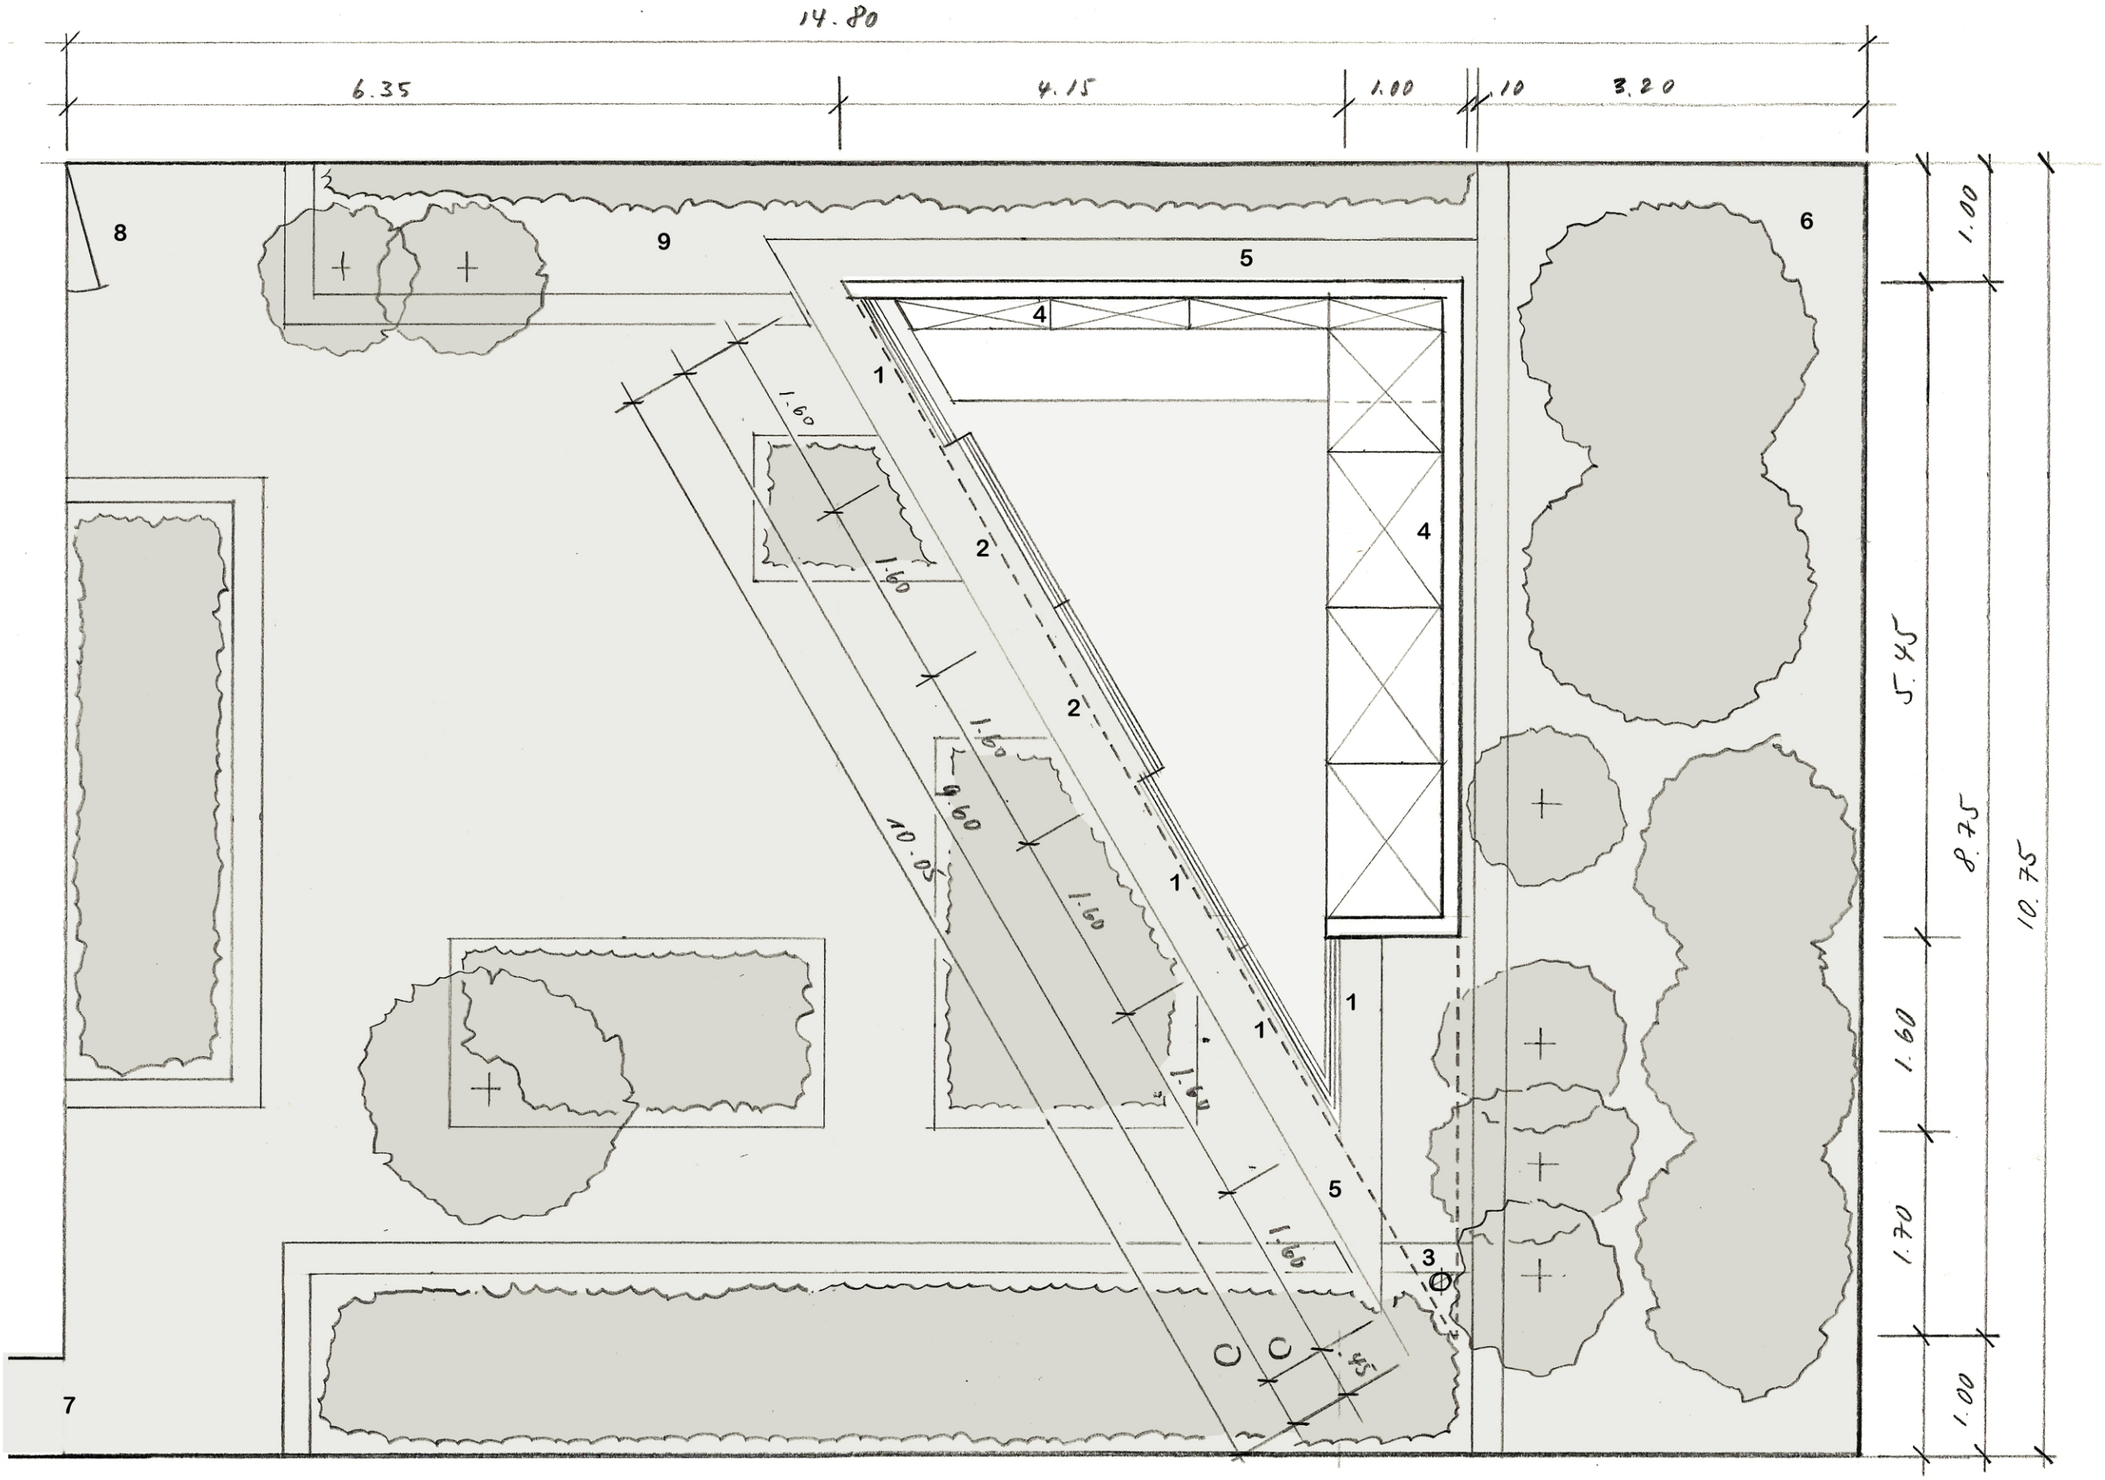

1 - Fixed windows
2 - Sliding windows
3 - Timber pole
4 - Storage
5 - Perimetre drain
6 - Raised flower bed
7 - Stair
8 - Door to neighbour garden

Project:	Garden shed
Site:	The garden of Ground Floor Flat at 43 Belsize Park Gardens London NW3 4JJ
Client:	Orna Frommer-Dawson
Drawing:	Garden plan
Scale:	1:50 @ A3

Igor Gottschalk
Architecture & Design
Giselbertstraße 9
D-51429 Bergisch Gladbach
Germany
T: +49 (0)2204 300 6878
E: igor@igorgottschalk.com
W: igorgottschalk.com

A003