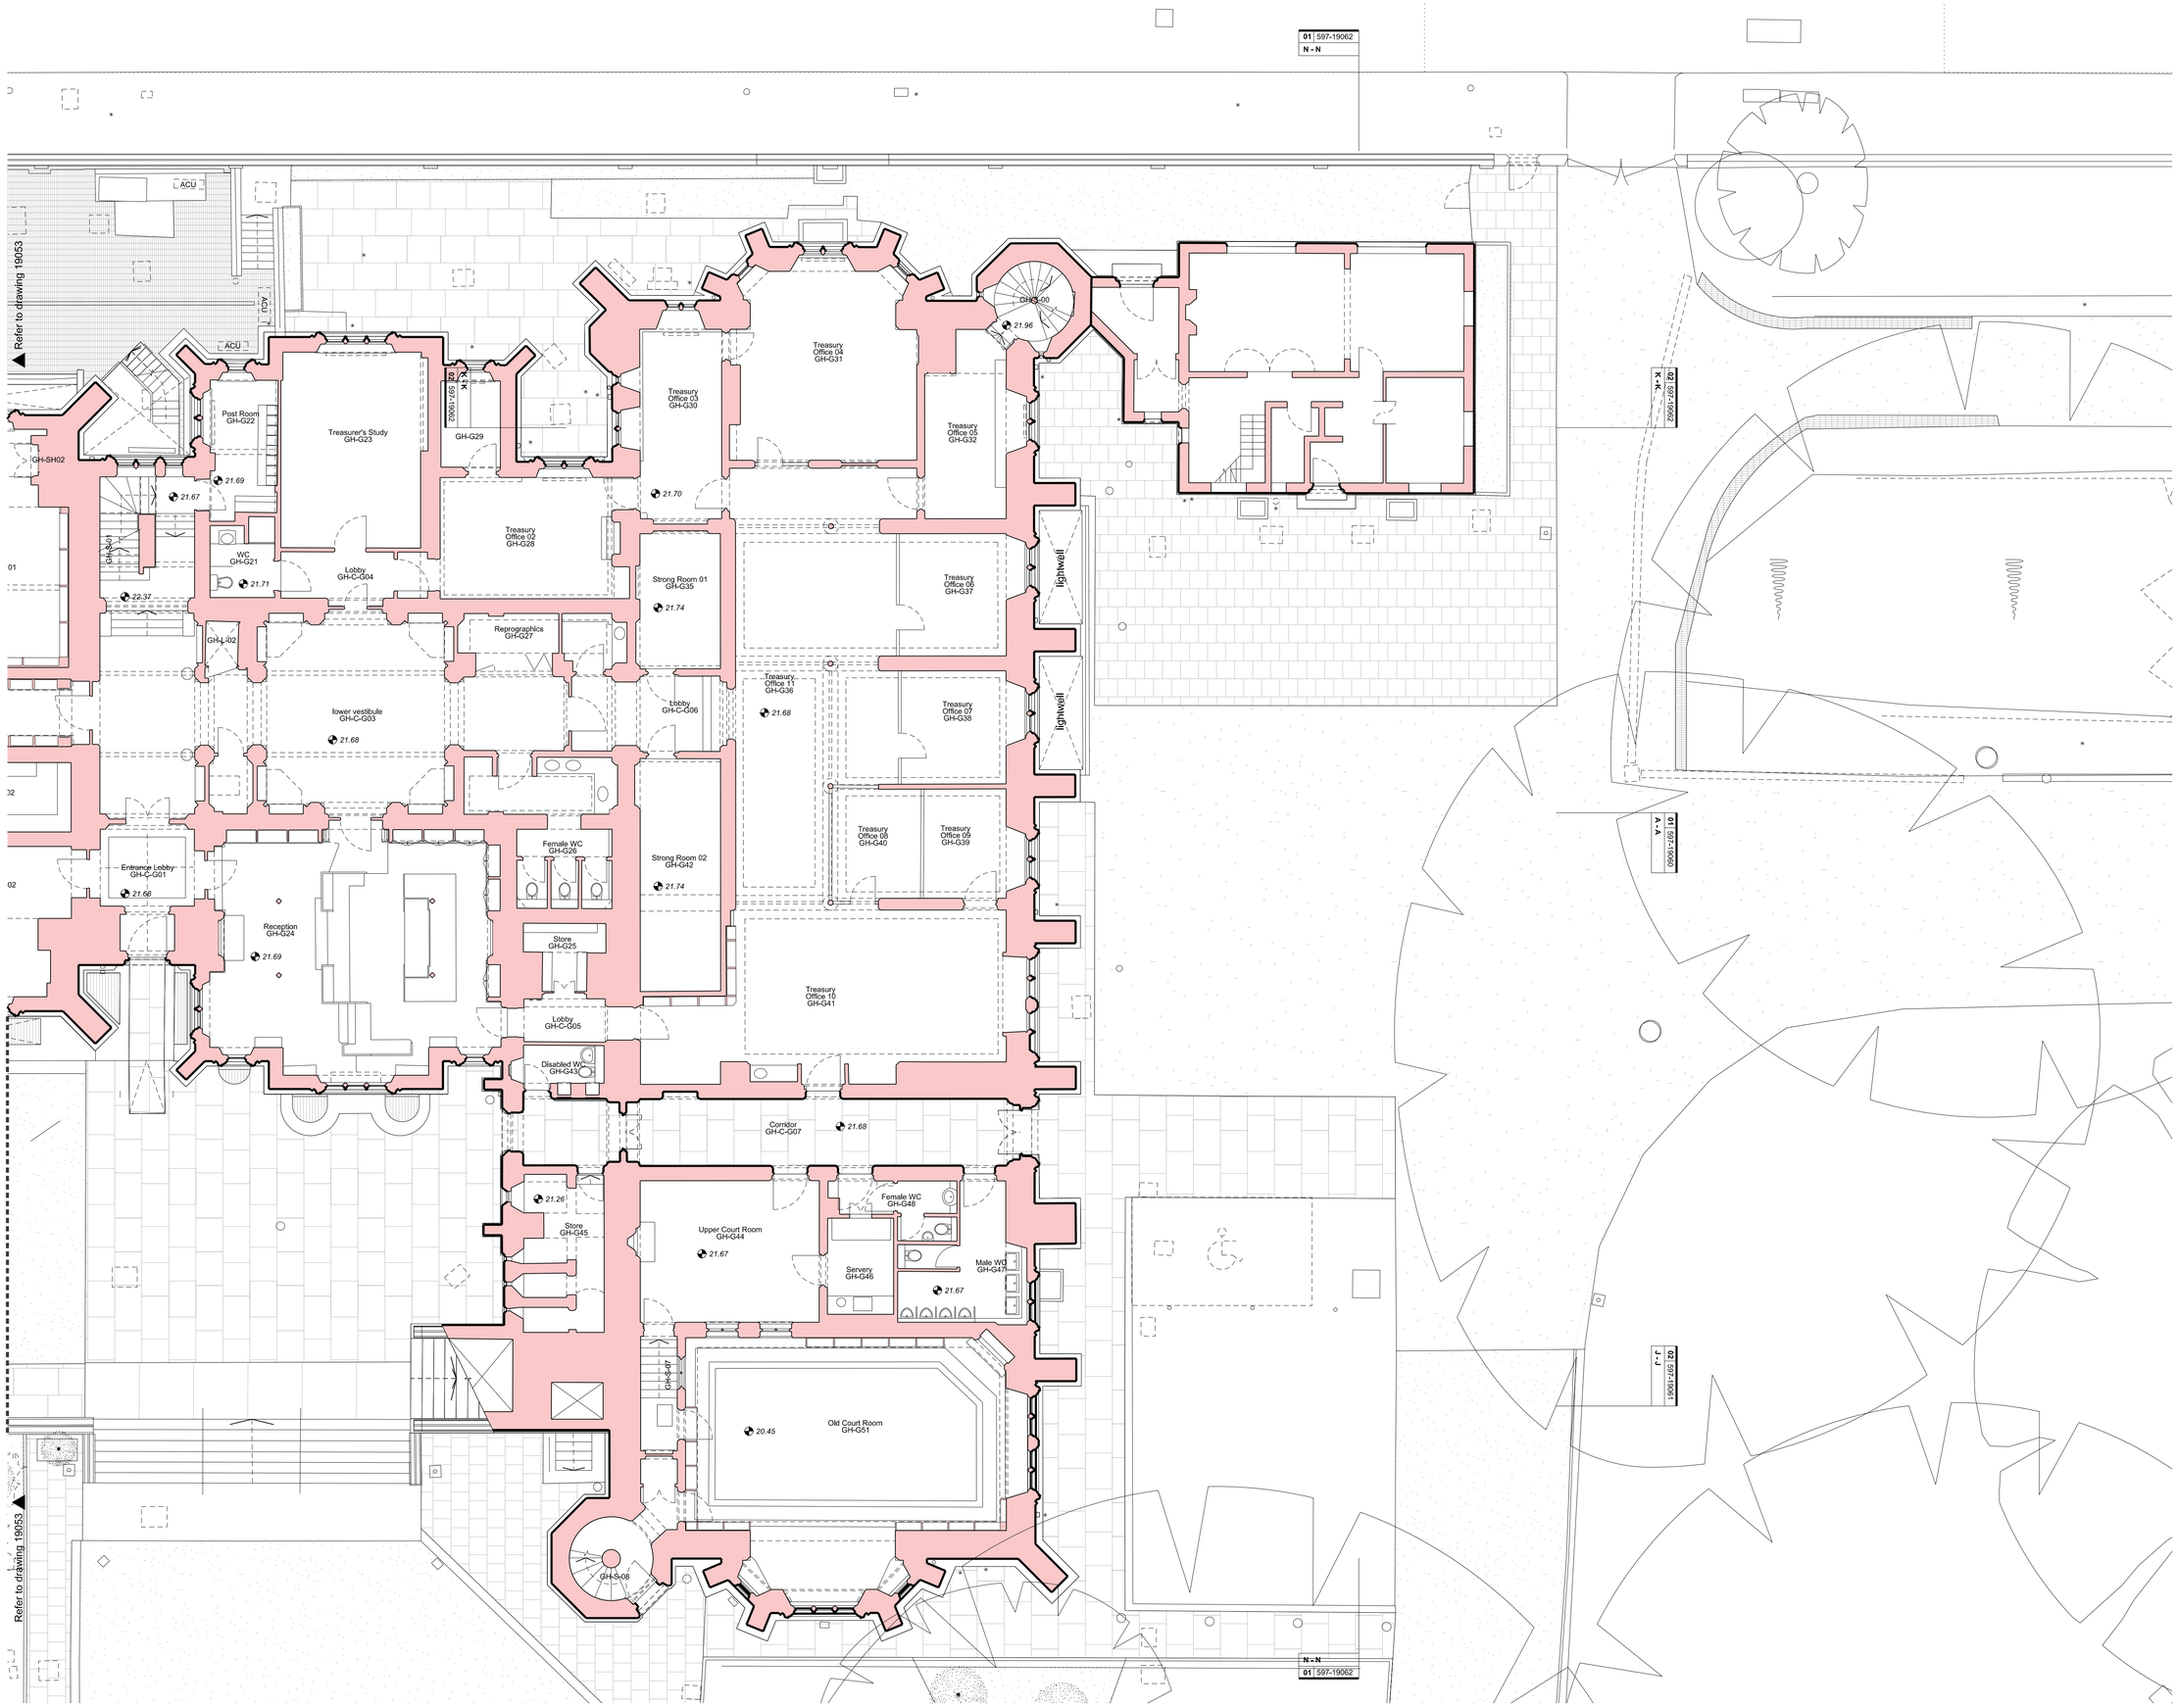

NOTES

DO NOT SCALE FROM THIS DRAWING.
CONTRACTOR TO CHECK ALL DIMENSIONS ON SITE.
ANY DISCREPANCIES TO BE REPORTED TO THE ARCHITECT IMMEDIATELY.

COPYRIGHT RICK MATHER ARCHITECTS LLP ©

Existing Walls

REVISIONS

REV	DATE	DESCRIPTION
PLE2	07.10.15	REVISED PLANNING & LISTED BUILDING CONSENT
PL1	28.07.15	PLANNING & LISTED BUILDING CONSENT

0m 5m

KEY PLAN

STATUS

PLANNING

RICK MATHER ARCHITECTS ©

123 Camden High Street London NW1 7JR
T: 020 7284 1727 F: 020 7267 7926
info@rickmather.com www.rickmather.com

JOB

THE HONOURABLE SOCIETY OF LINCOLN'S INN
GREAT HALL AND LIBRARY

TITLE

EXISTING GREAT HALL & LIBRARY
GROUND FLOOR PLAN - NORTH

DRAWN	JOB #	DRG #	REV
CB	597	19055	PL2

CHECKED	SCALE@A1	SIZE	DATE	REV DATE
TP	1:100 1:200	A1 A3	JUL 15'	07.10.15