All dimensions to be checked on site.

Any errors or omissions must be reported to the architect.

In the event of inconsistency between the GA drawings and the detail drawings, the detailed drawings take precedence

REVISION	NOTES	DATE

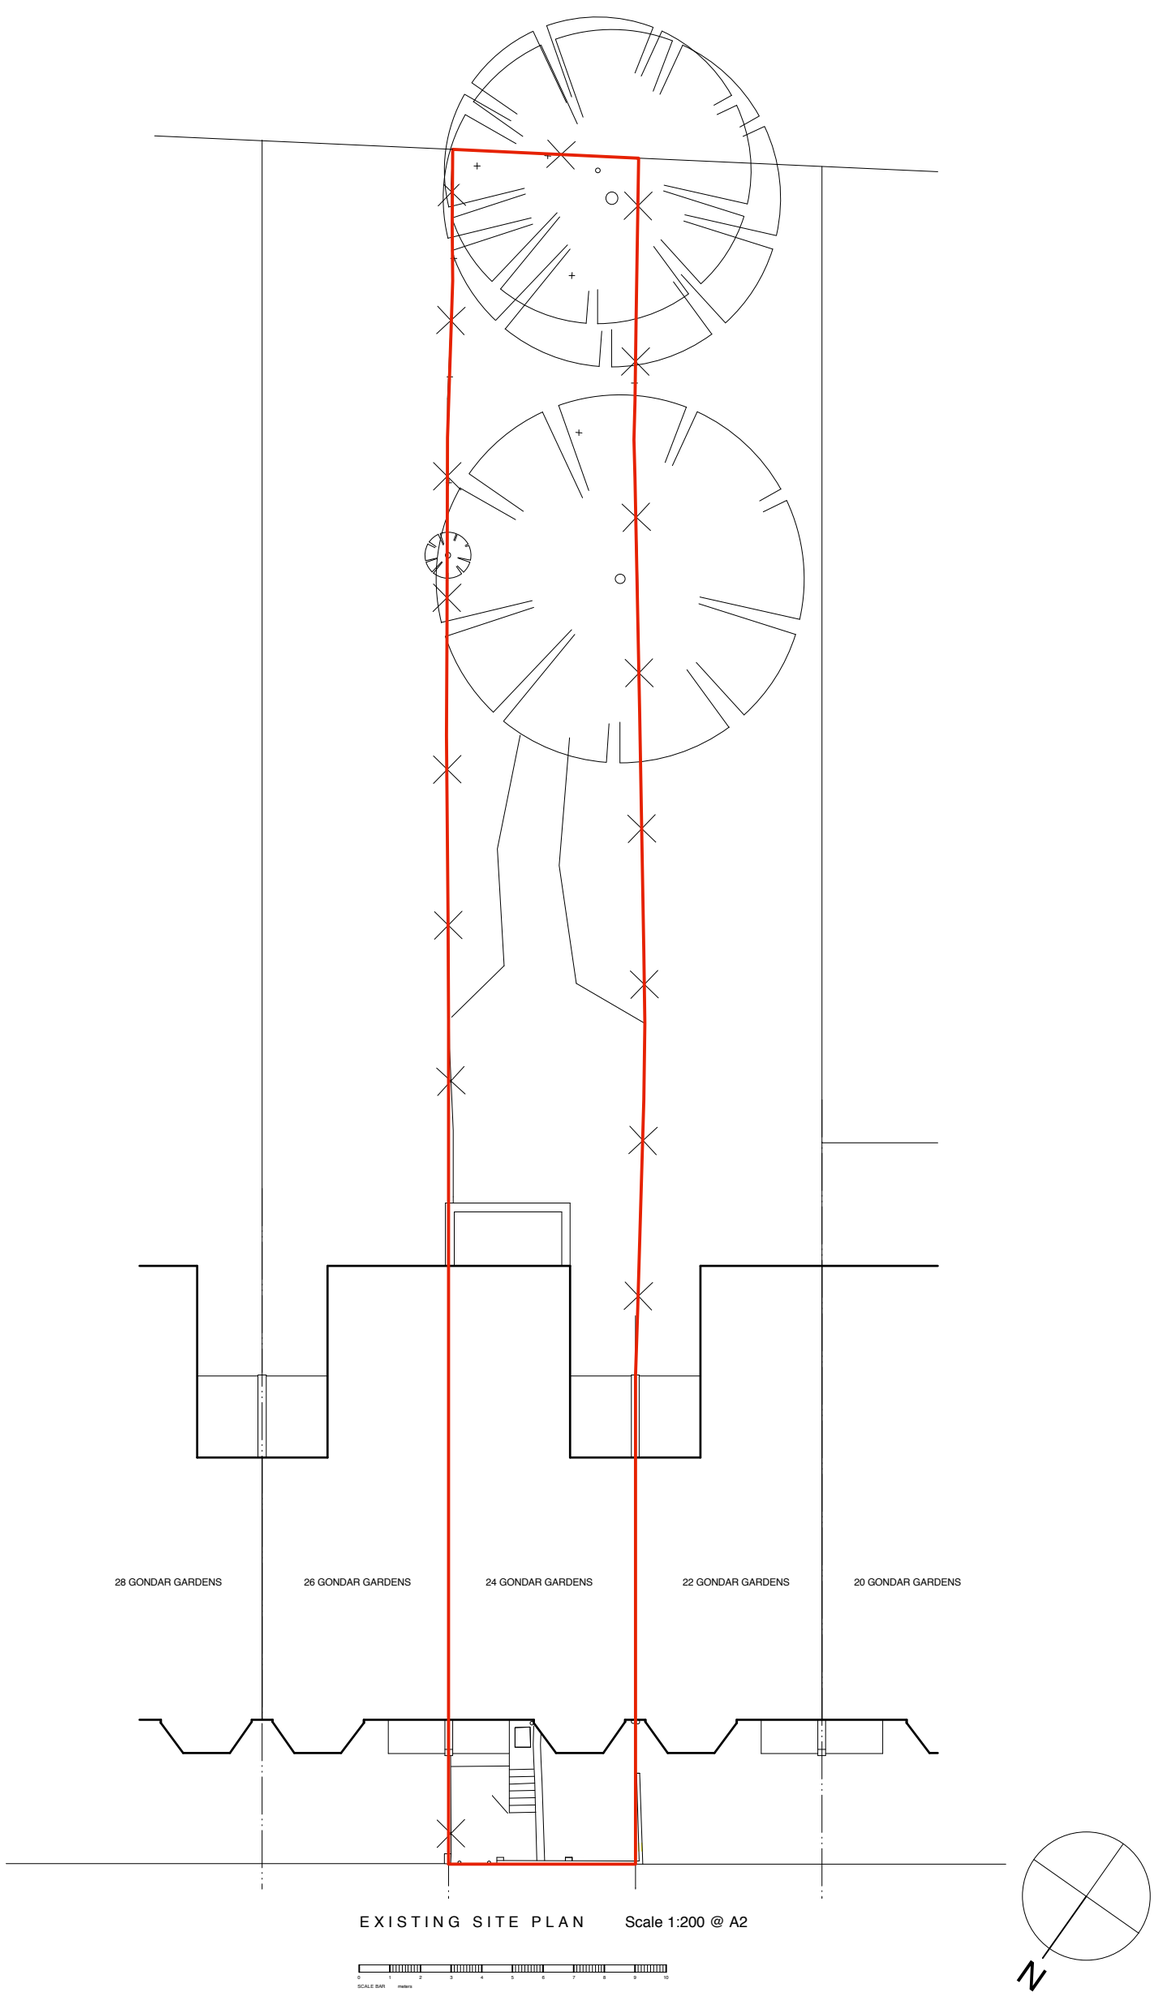

EXISTING SITE PLAN Scale 1:200 @ A2

LOCATION PLAN

Scale 1:1250 @ A2

N

Stephen Turvil Architects

51A Upland Road
London SE22 9EF

t 020 8299 6169
f 020 8693 2401

info@stephenturvilarchitects.com
www.stephenturvilsarchitects.com

© reserved

CLIENT
Mr and Mrs Marshall

TITLE
Existing Site Plan + OS extract

PROJECT
24 Gondar Gardens, London, NW6 1HG

DRAWING NO. 0284-200

SCALE 1:200@A2

DATE Aug 2015