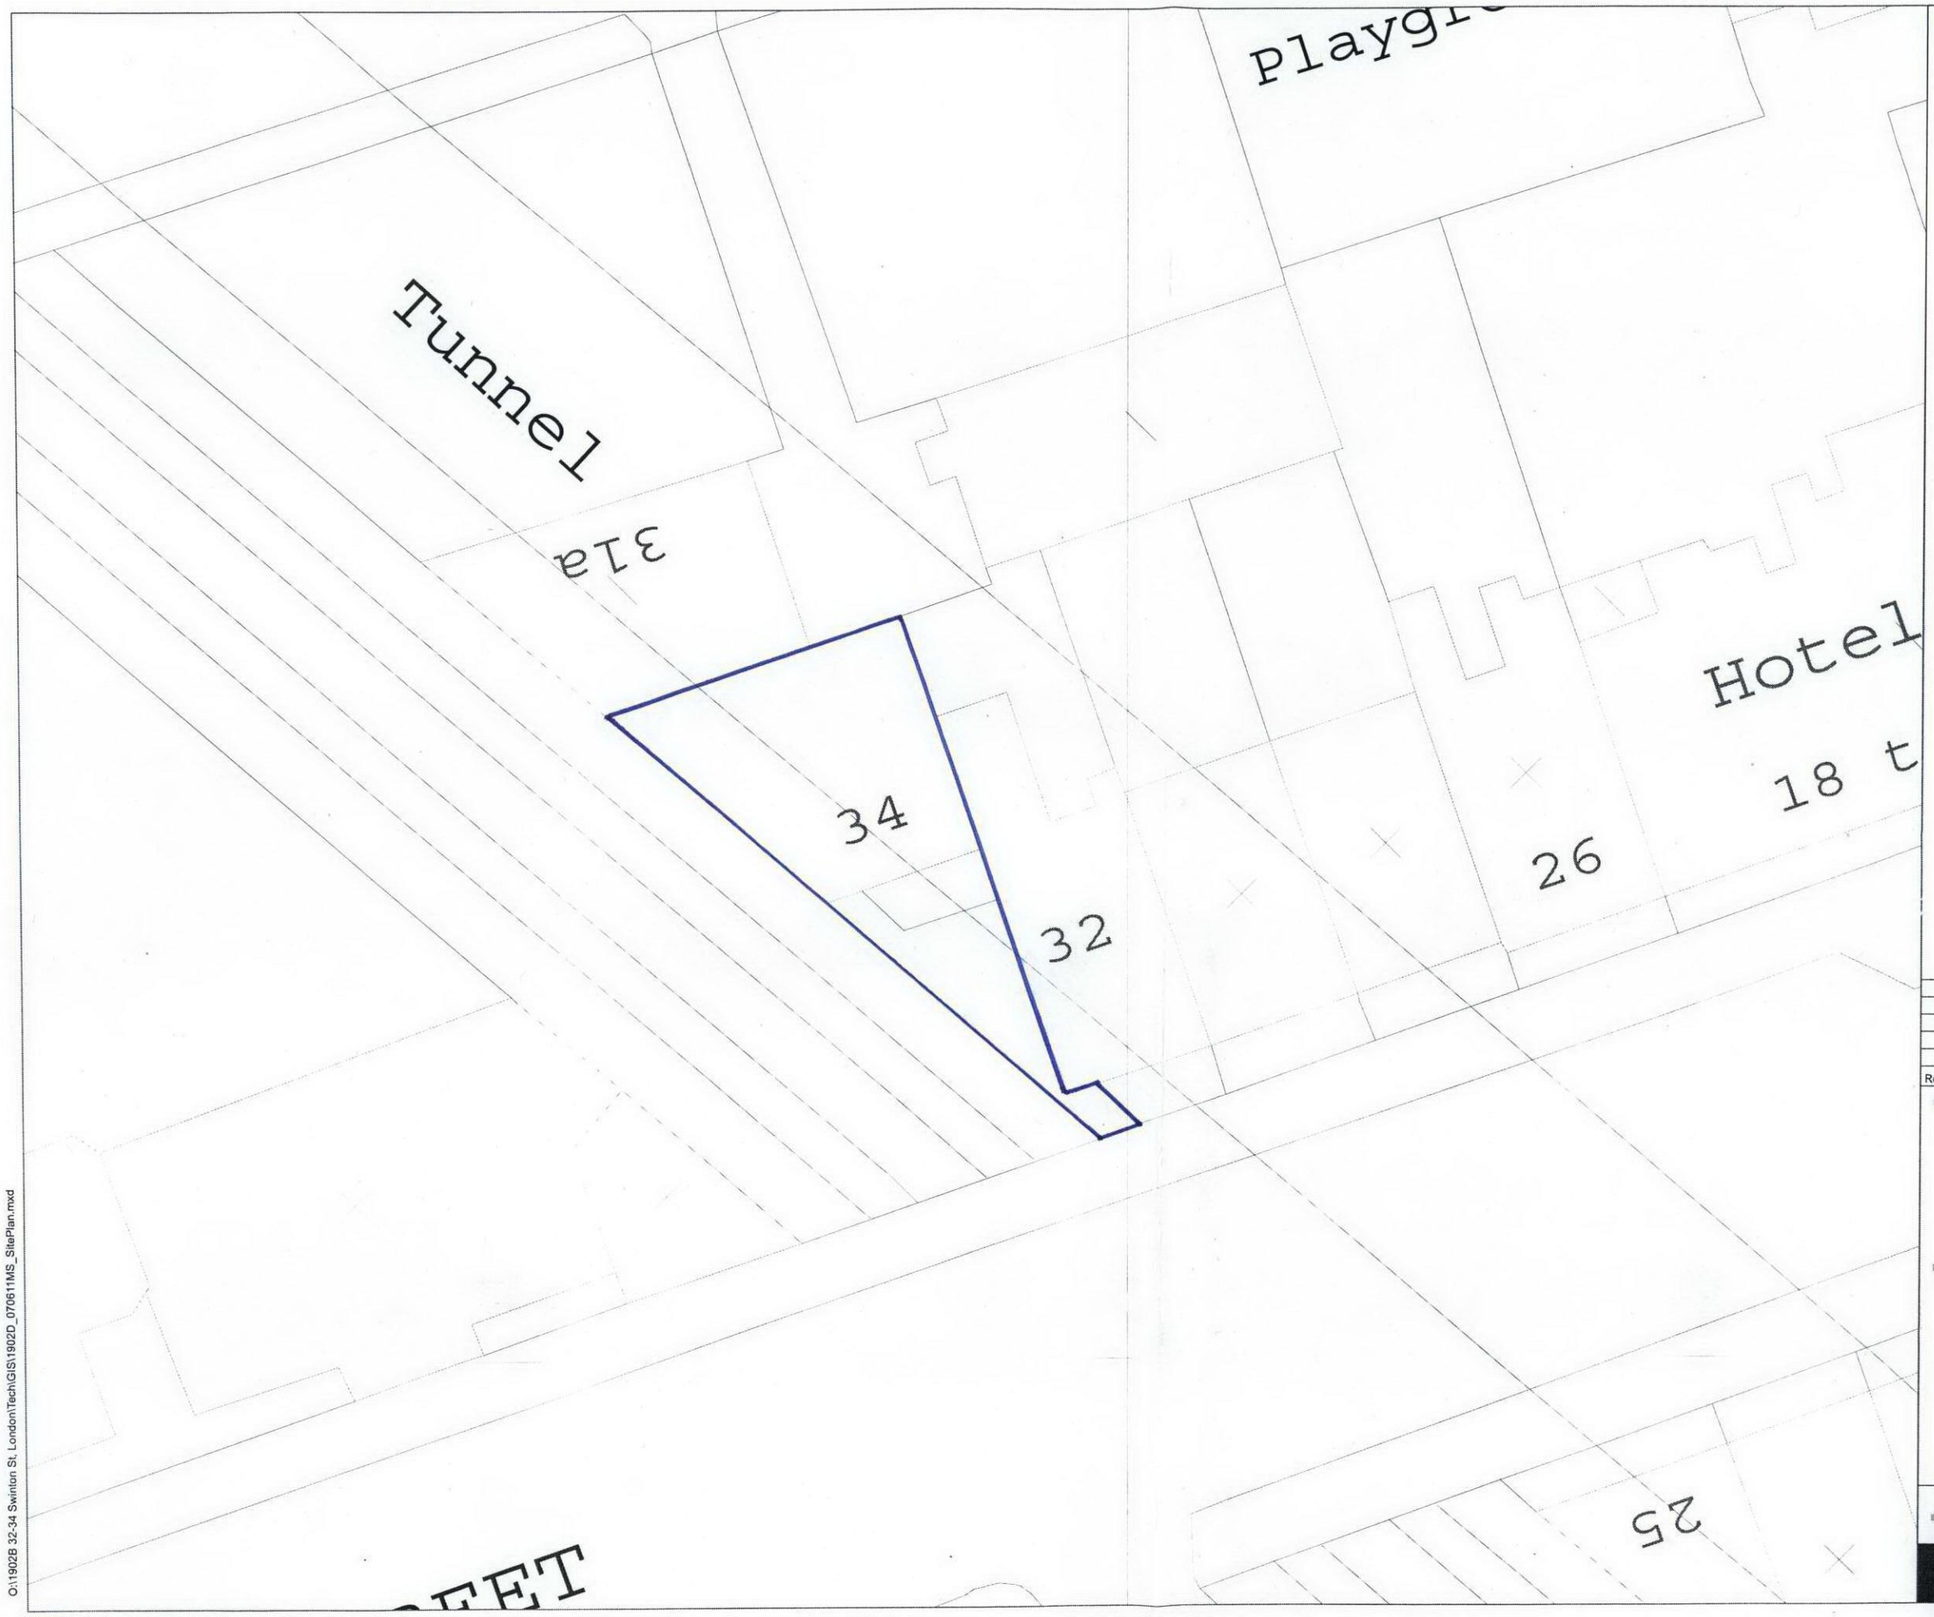

Legend

Rev:	Date:	Amendment:	Name:	Checked:

Data Source: RPS 2008

Status: PRELIMINARY

RPS
Mallams Court 18 Milton Park Abingdon Oxon Ox14 4RP
T 01235 838200 F 01235 820351 E rpsox@rpsgroup.com W www.rpsplc.co.uk

Client:

Project: 1902B 32-34 Swinton St, London

Title: Block Plan

Scale: A3 @ 1:200

0 5 10m

N

Date: 02/07/08 Datum: OSGB36 Projection: BNG

Drawn: MS Checked: Job Ref: JNP1902

Figure No: Revision:

O:\1902B 32-34 Swinton St, London\Tech\GIS\1902D_070611MS_SitePlan.mxd

© Crown copyright, All rights reserved. 2008 License number 00005900