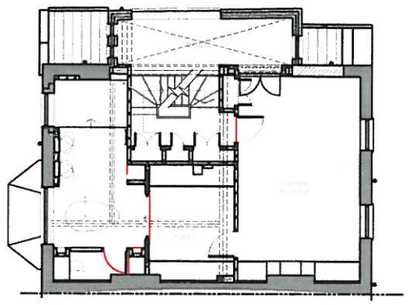

1st Floor Plan - Scale 1:100

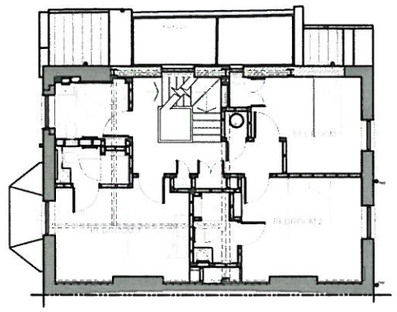

2nd Floor Plan - Scale 1:100

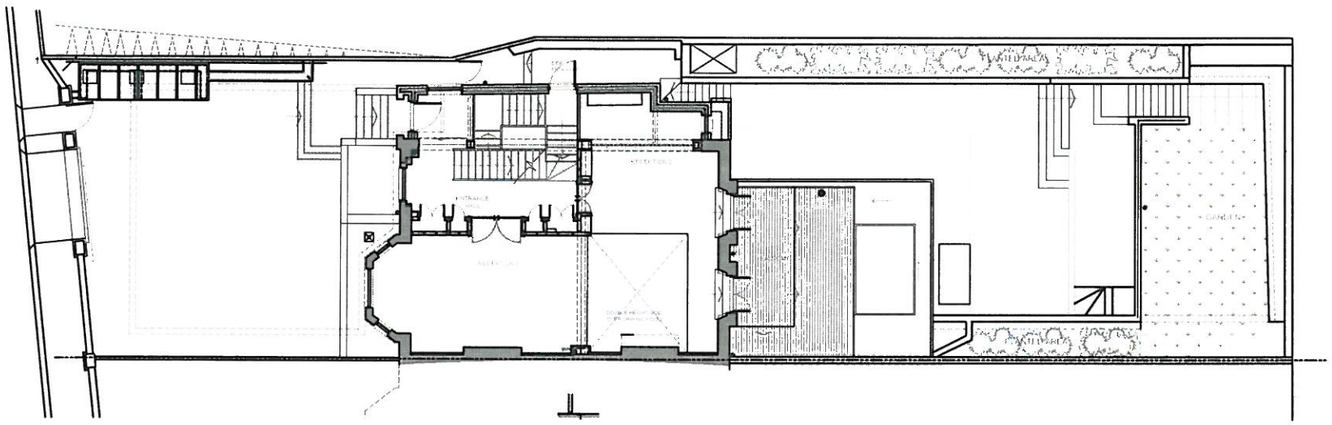

Ground Floor Plan - Scale 1:100

Loft Floor Plan - Scale 1:100

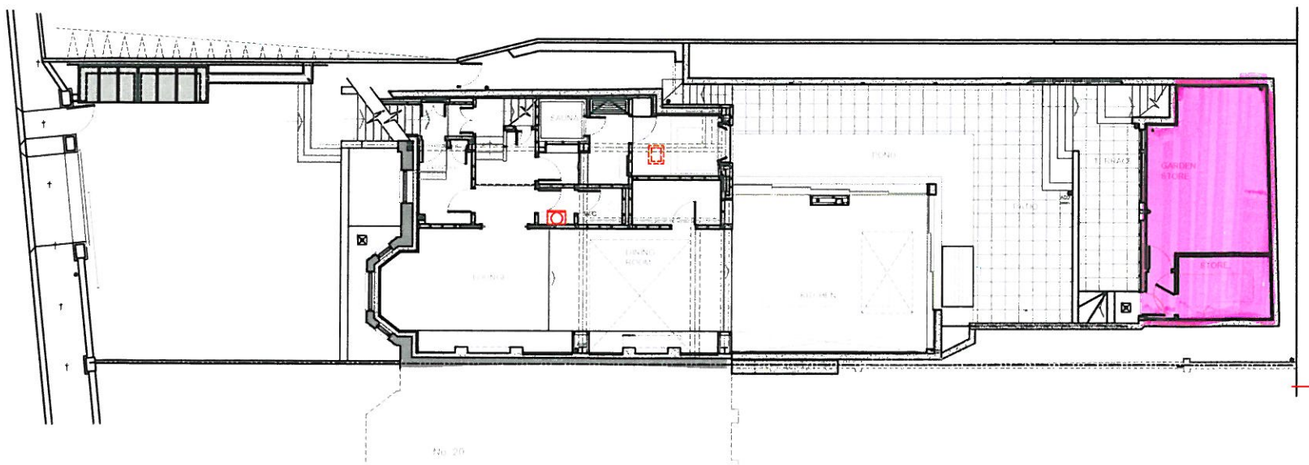

Lower Ground Floor Plan - Scale 1:100

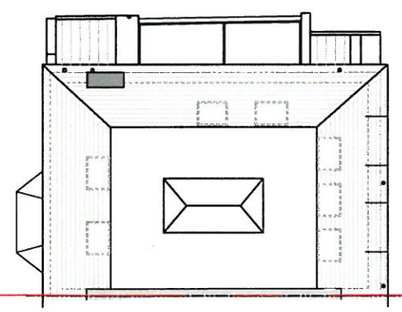

Roof Floor Plan - Scale 1:100

Notes

Project :

22 Christchurch Hill.
Hampstead.
NW3 1LG

Client :

James & Atsuko Tyler

Title :

Floor Plans, as existing

Dwg No	Size A1
22CC-PL-01	Scale 1:50 @ A1
Date : APRIL 2016	Drawn by JM
Revision :	Checked by J.M.