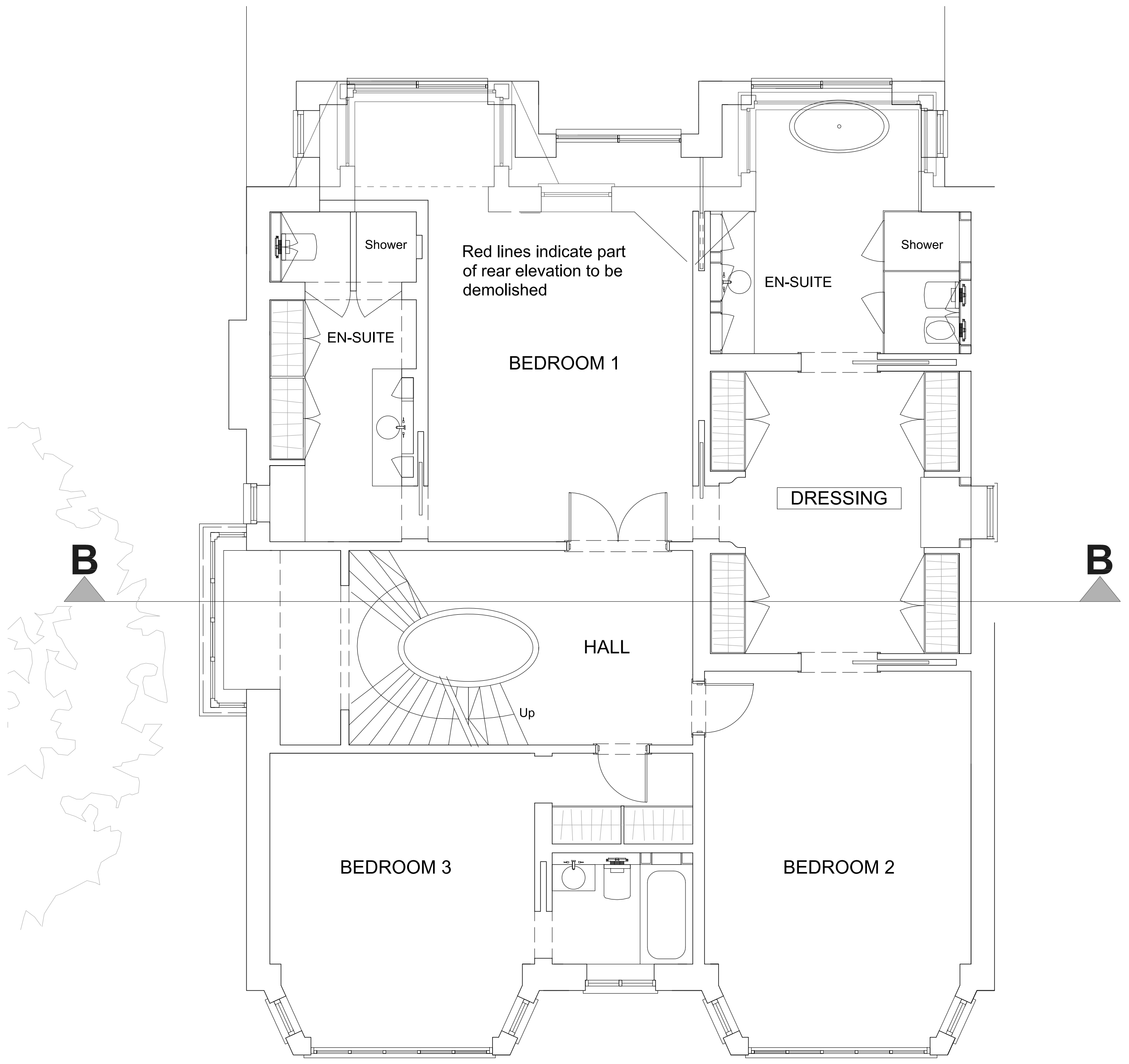

EXISTING 1ST FLOOR PLAN

SCALE 1:50

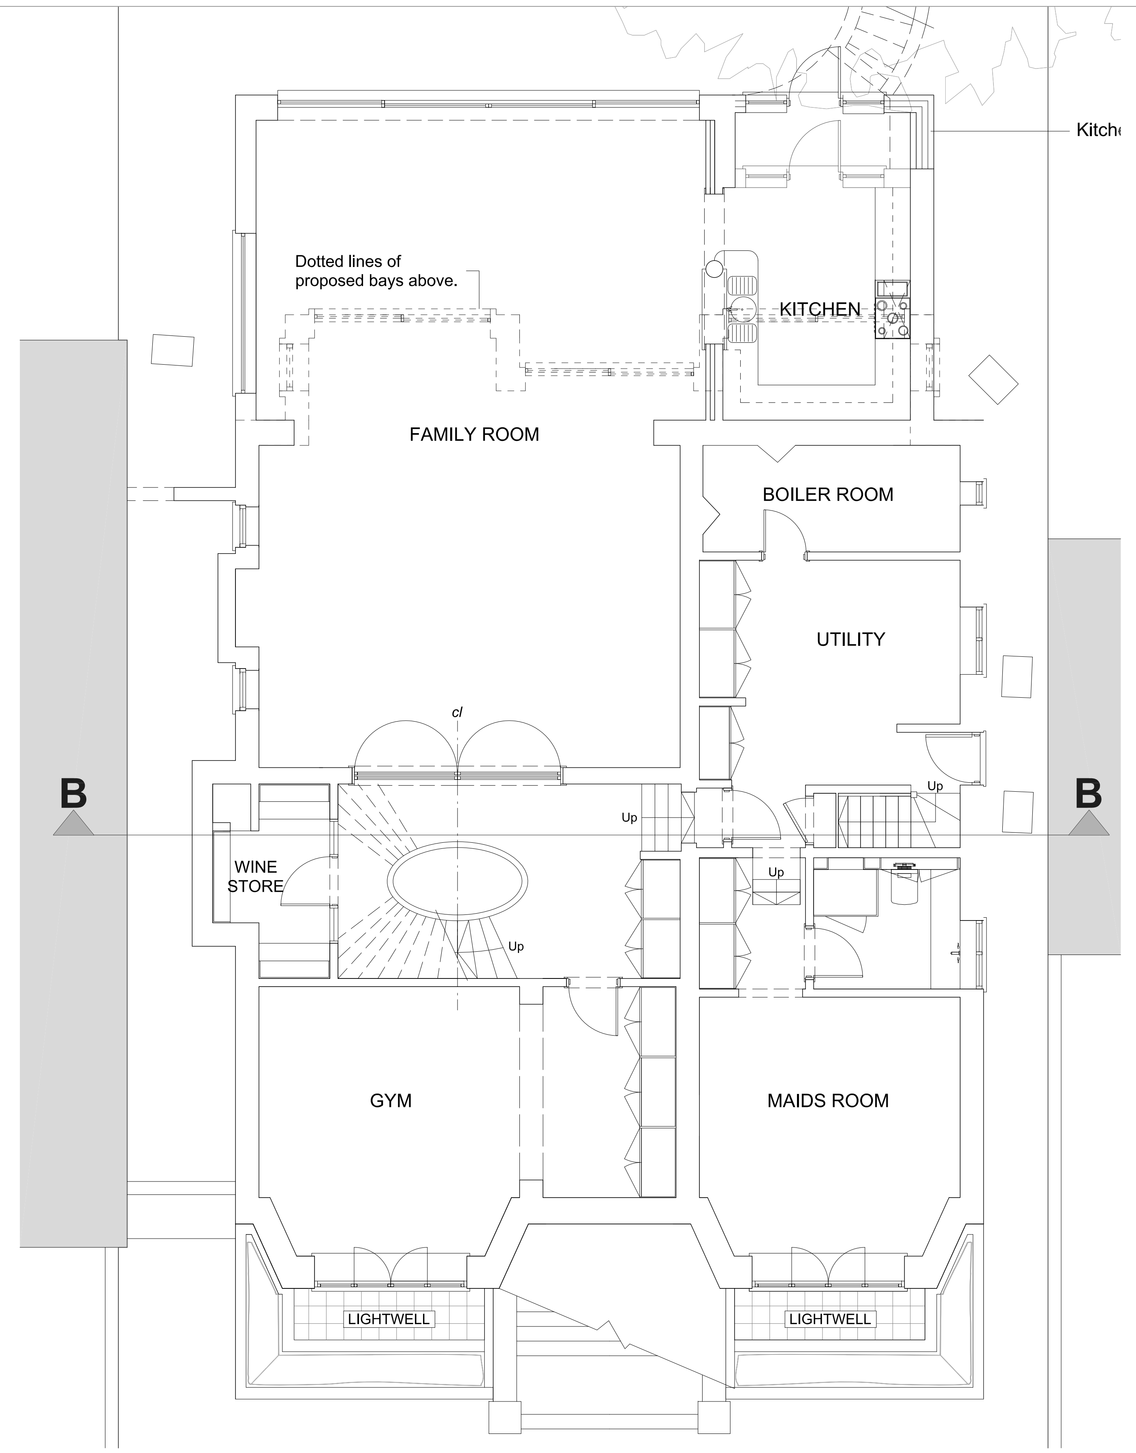

EXISTING LOWER GROUND FLOOR PLAN

SCALE 1:50

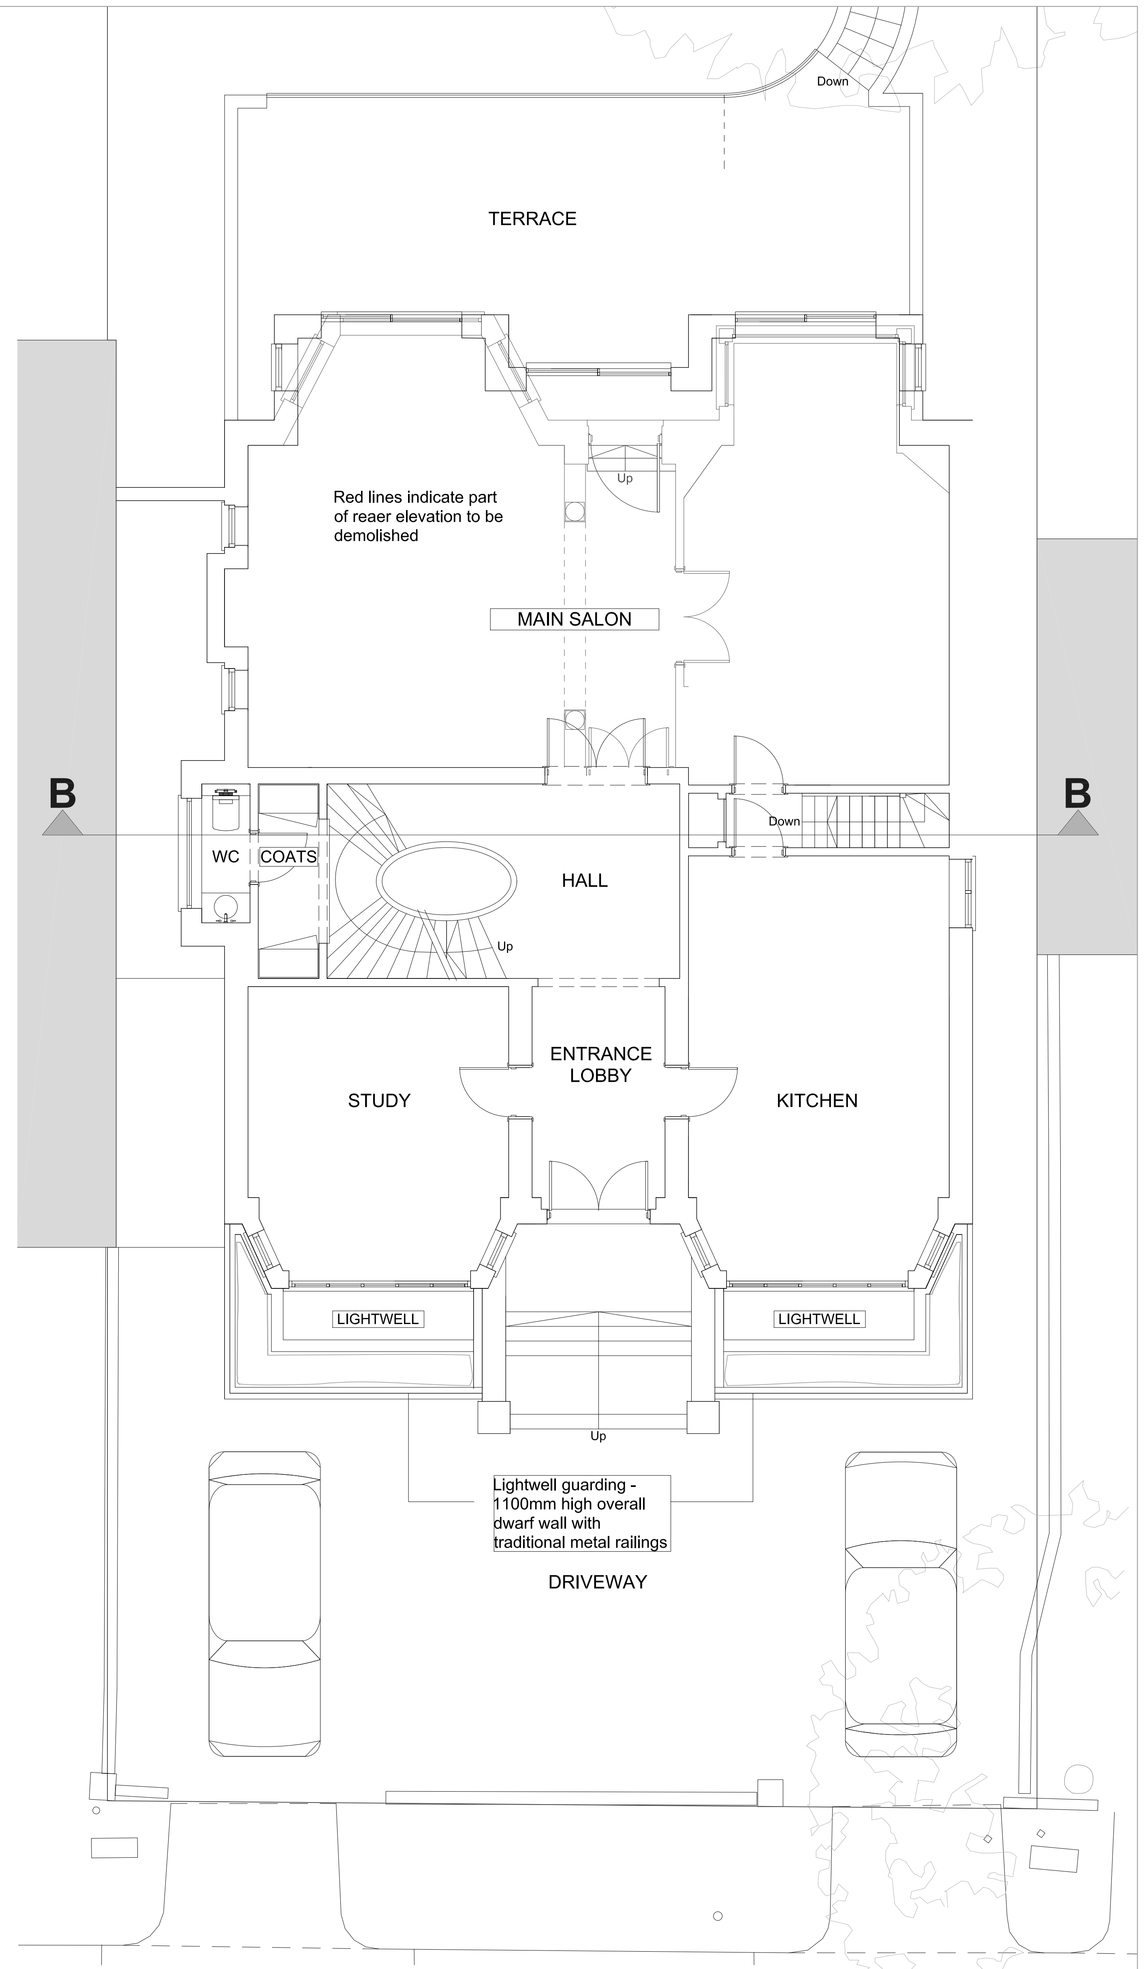

EXISTING GROUND FLOOR PLAN

SCALE 1:50

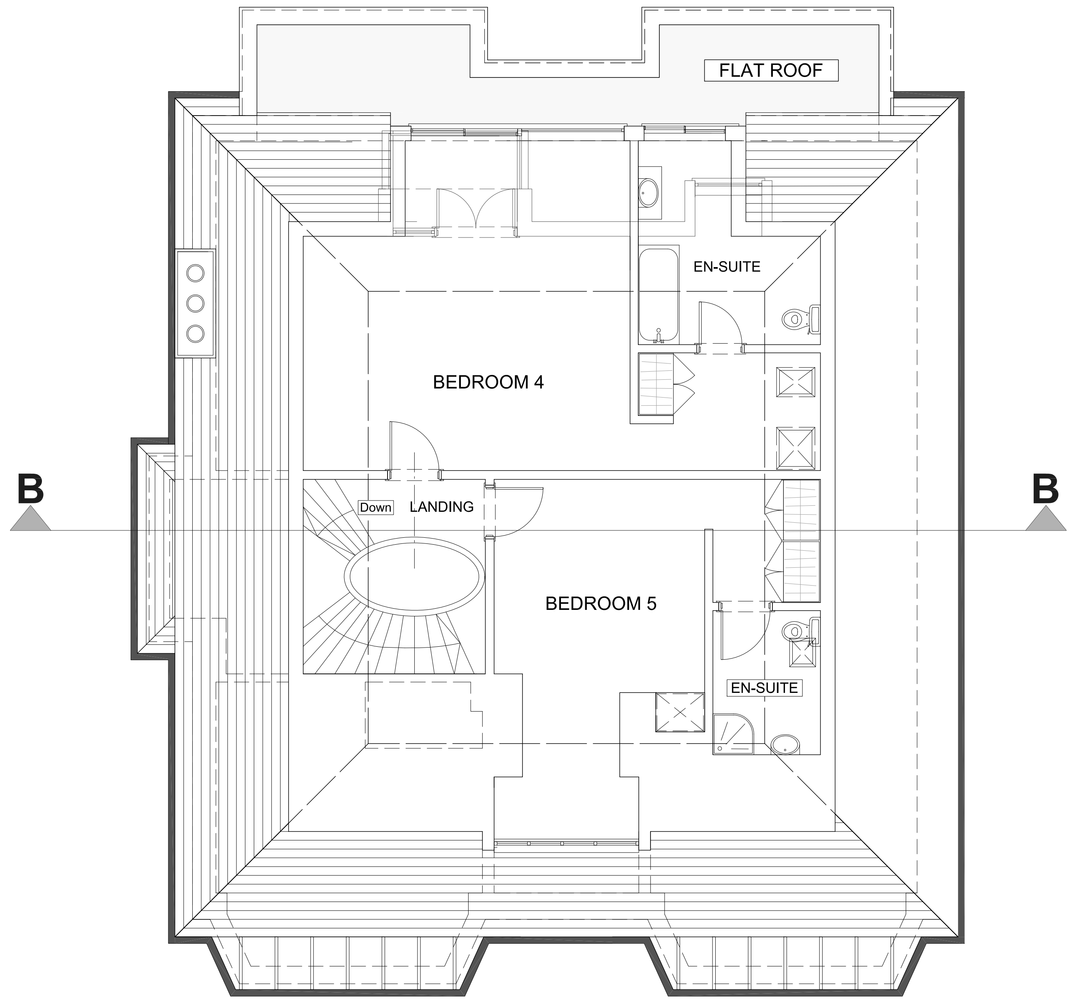

EXISTING 2ND FLOOR PLAN

SCALE 1:50

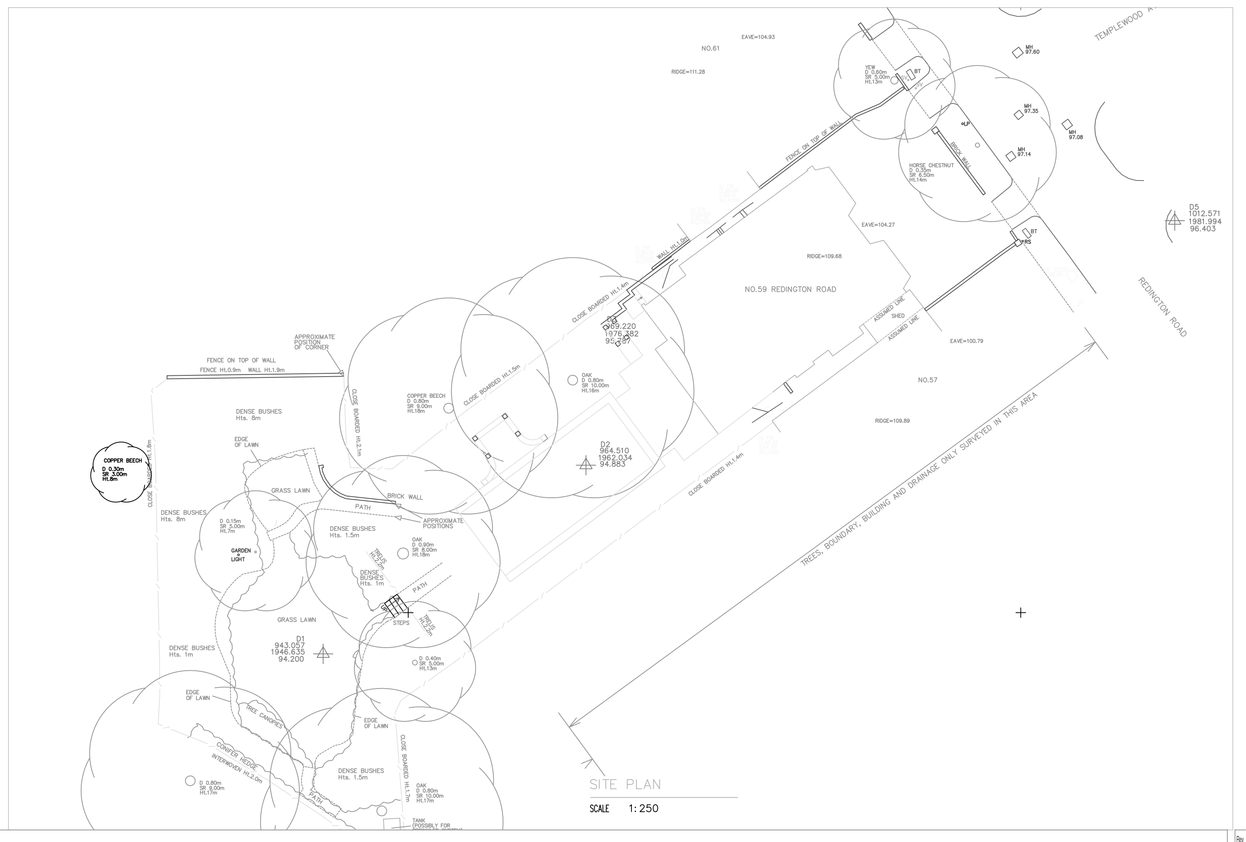

SITE PLAN

SCALE 1:250

General Notes:

Report all errors, ommission and descrepancies.

Verify all dimensions on site before commencing any work on site or preparing any shop drawings.

All materials, components and workmanship are to comply with the relevant British Standards, Codes of Practice and appropriate manufacturers' recommendations that from time to time shall apply.

this drawing and design remains the property of SIAW and may not be reproduced in any way without prior consent.

NOTES

METRES 0 1 2 3 4 5

1:50

Rev	Date	Initials	REVISION
A	30.09.15	HB	CHANGES TO HEADINGS
A1	17.10.15	HB	1:50 for planning

PROJECT
POOL EXTENSION
59 REDINGTON ROAD
HAMPSTEAD, LONDON NW3

CLIENT
MR. SHELEG
59 REDINGTON ROAD
HAMPSTEAD, LONDON NW3

ZONE	DISCIPLINE	STATUS
A	ARCHITECTURE	Planning
LEVEL	DRAWING NUMBER	REVISION
	A-02	
CAD FILE	RR29	XREF FILE
JOB NO.		CI/SfB
DRAWING TITLE	EXISTING PLANS EXISTING SITE PLAN	
SCALE	DATE	DRAWN	CHECKED
1:50, 1:250	19.10.2015	HB	

AO SHEET

S. ILAN ARCHITECTURAL WORKSHOP
Winston House, Suite 332, 2 Dollis Park, London, N3 1HF
T. 020 8346 0628 F. 020 8346 0635 E. info@silaw.co.uk

PROJECT TITLE RR25 - 59 REDINGTON ROAD