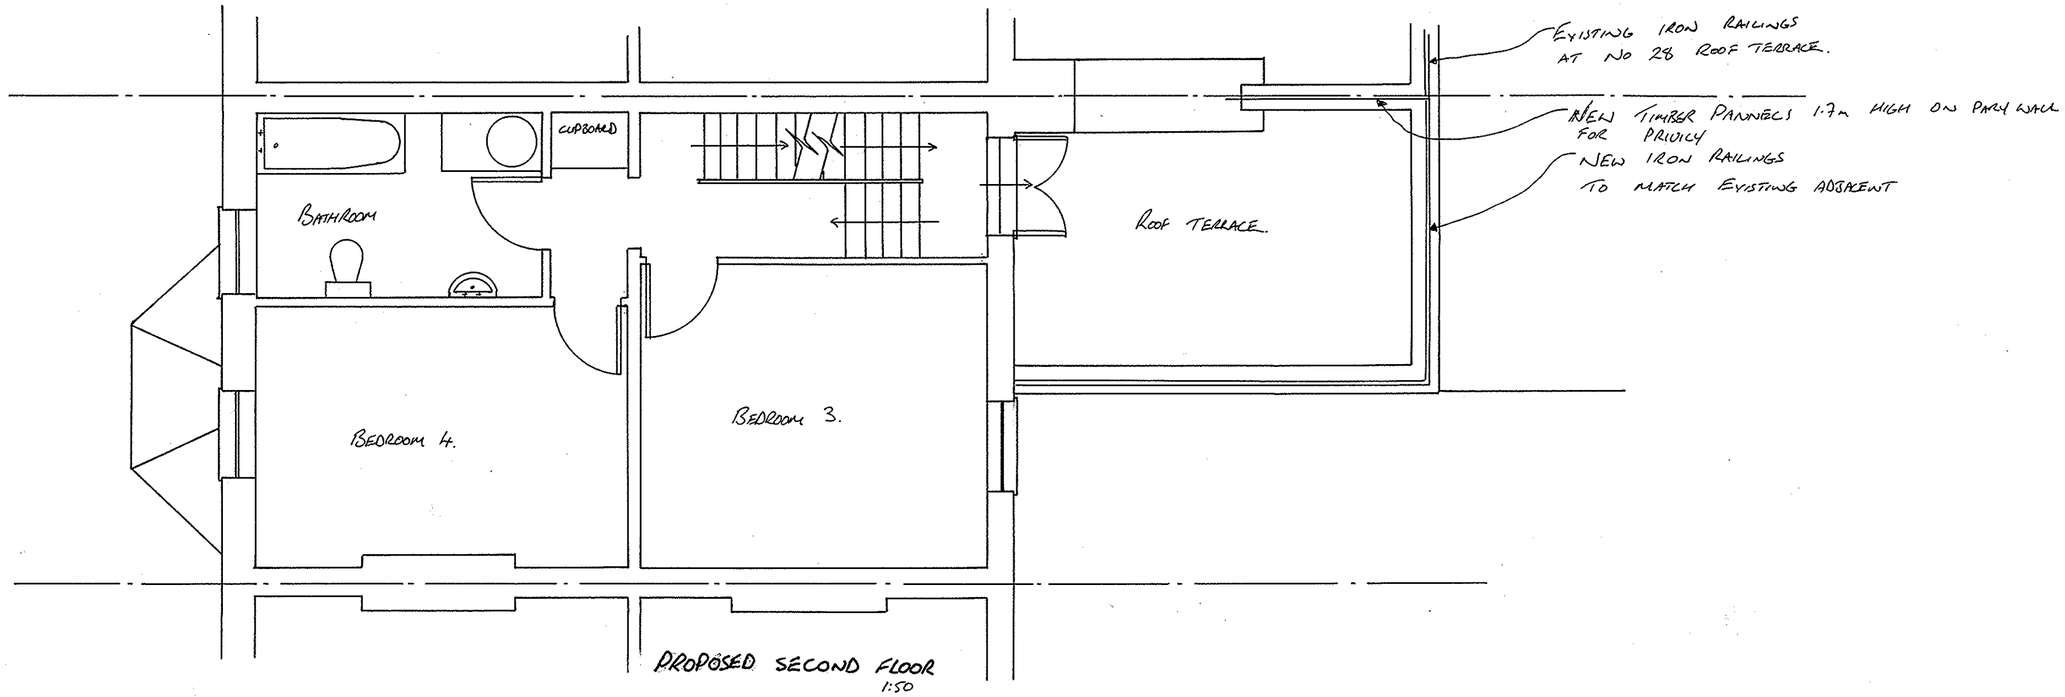

PROPOSED SECOND FLOOR
1:50

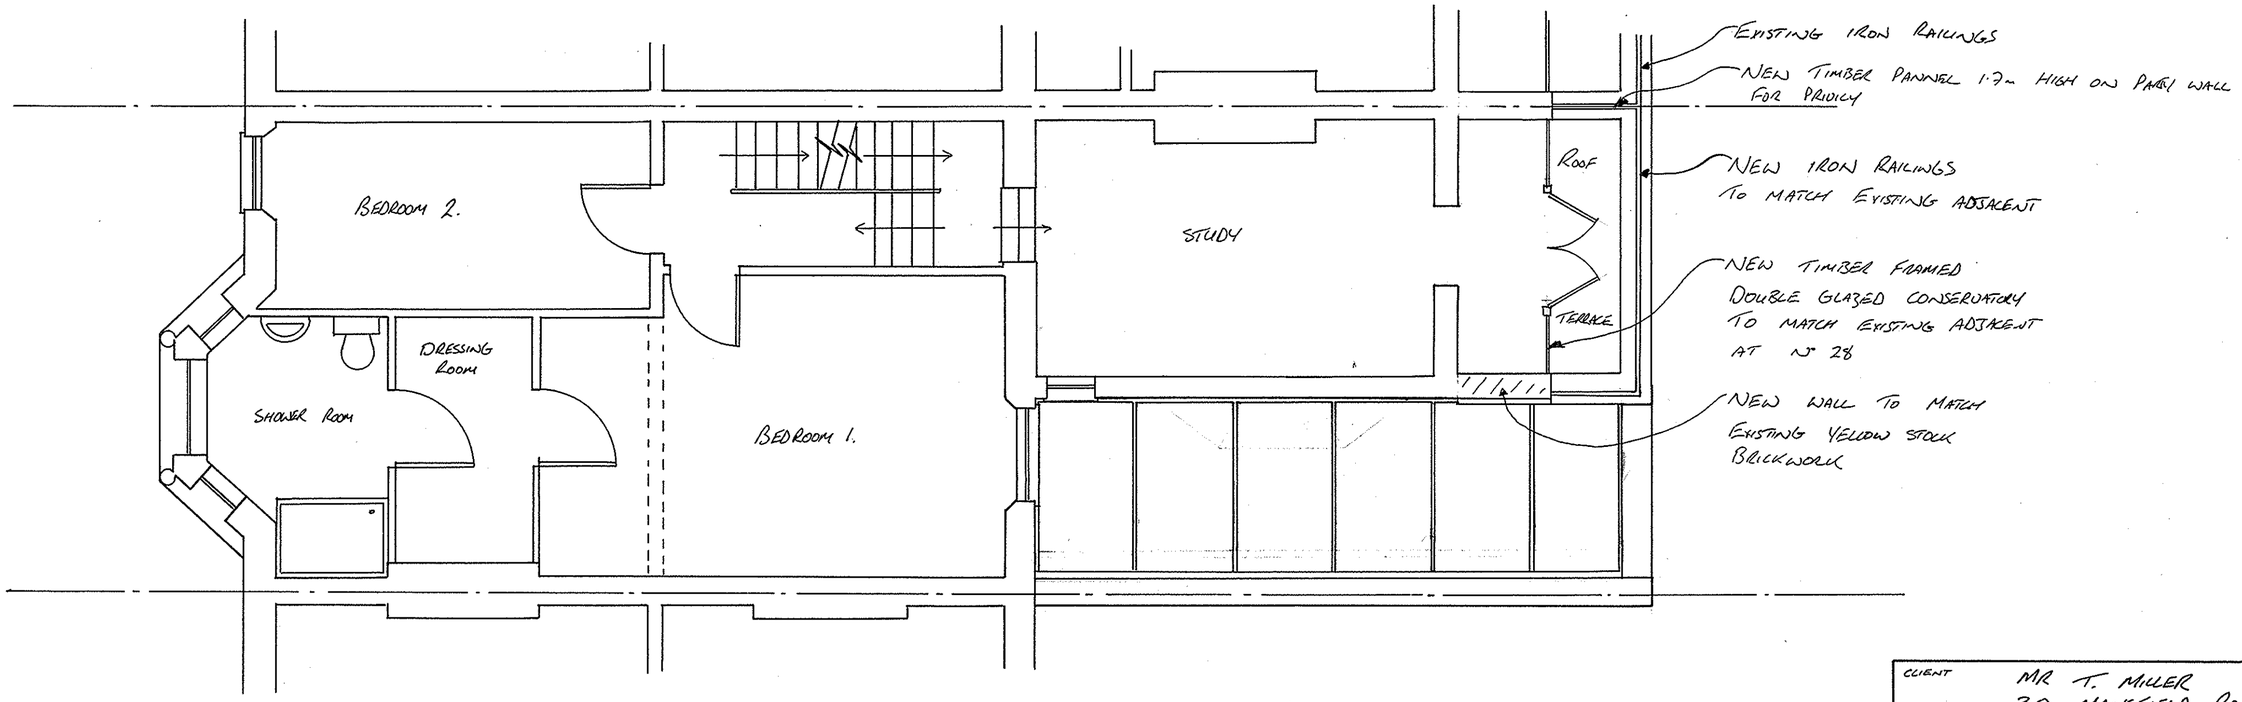

PROPOSED FIRST FLOOR
1:50

CLIENT MR T. MILLER 30 MANSFIELD ROAD LONDON NW3 2HP		
DRAWING FLOOR PLAN		
DATE 20/5/15	SCALES 1:50 @ A2	DRAWING N° N22
REVISION A	DRAWN IC	PAGE N° 5/13