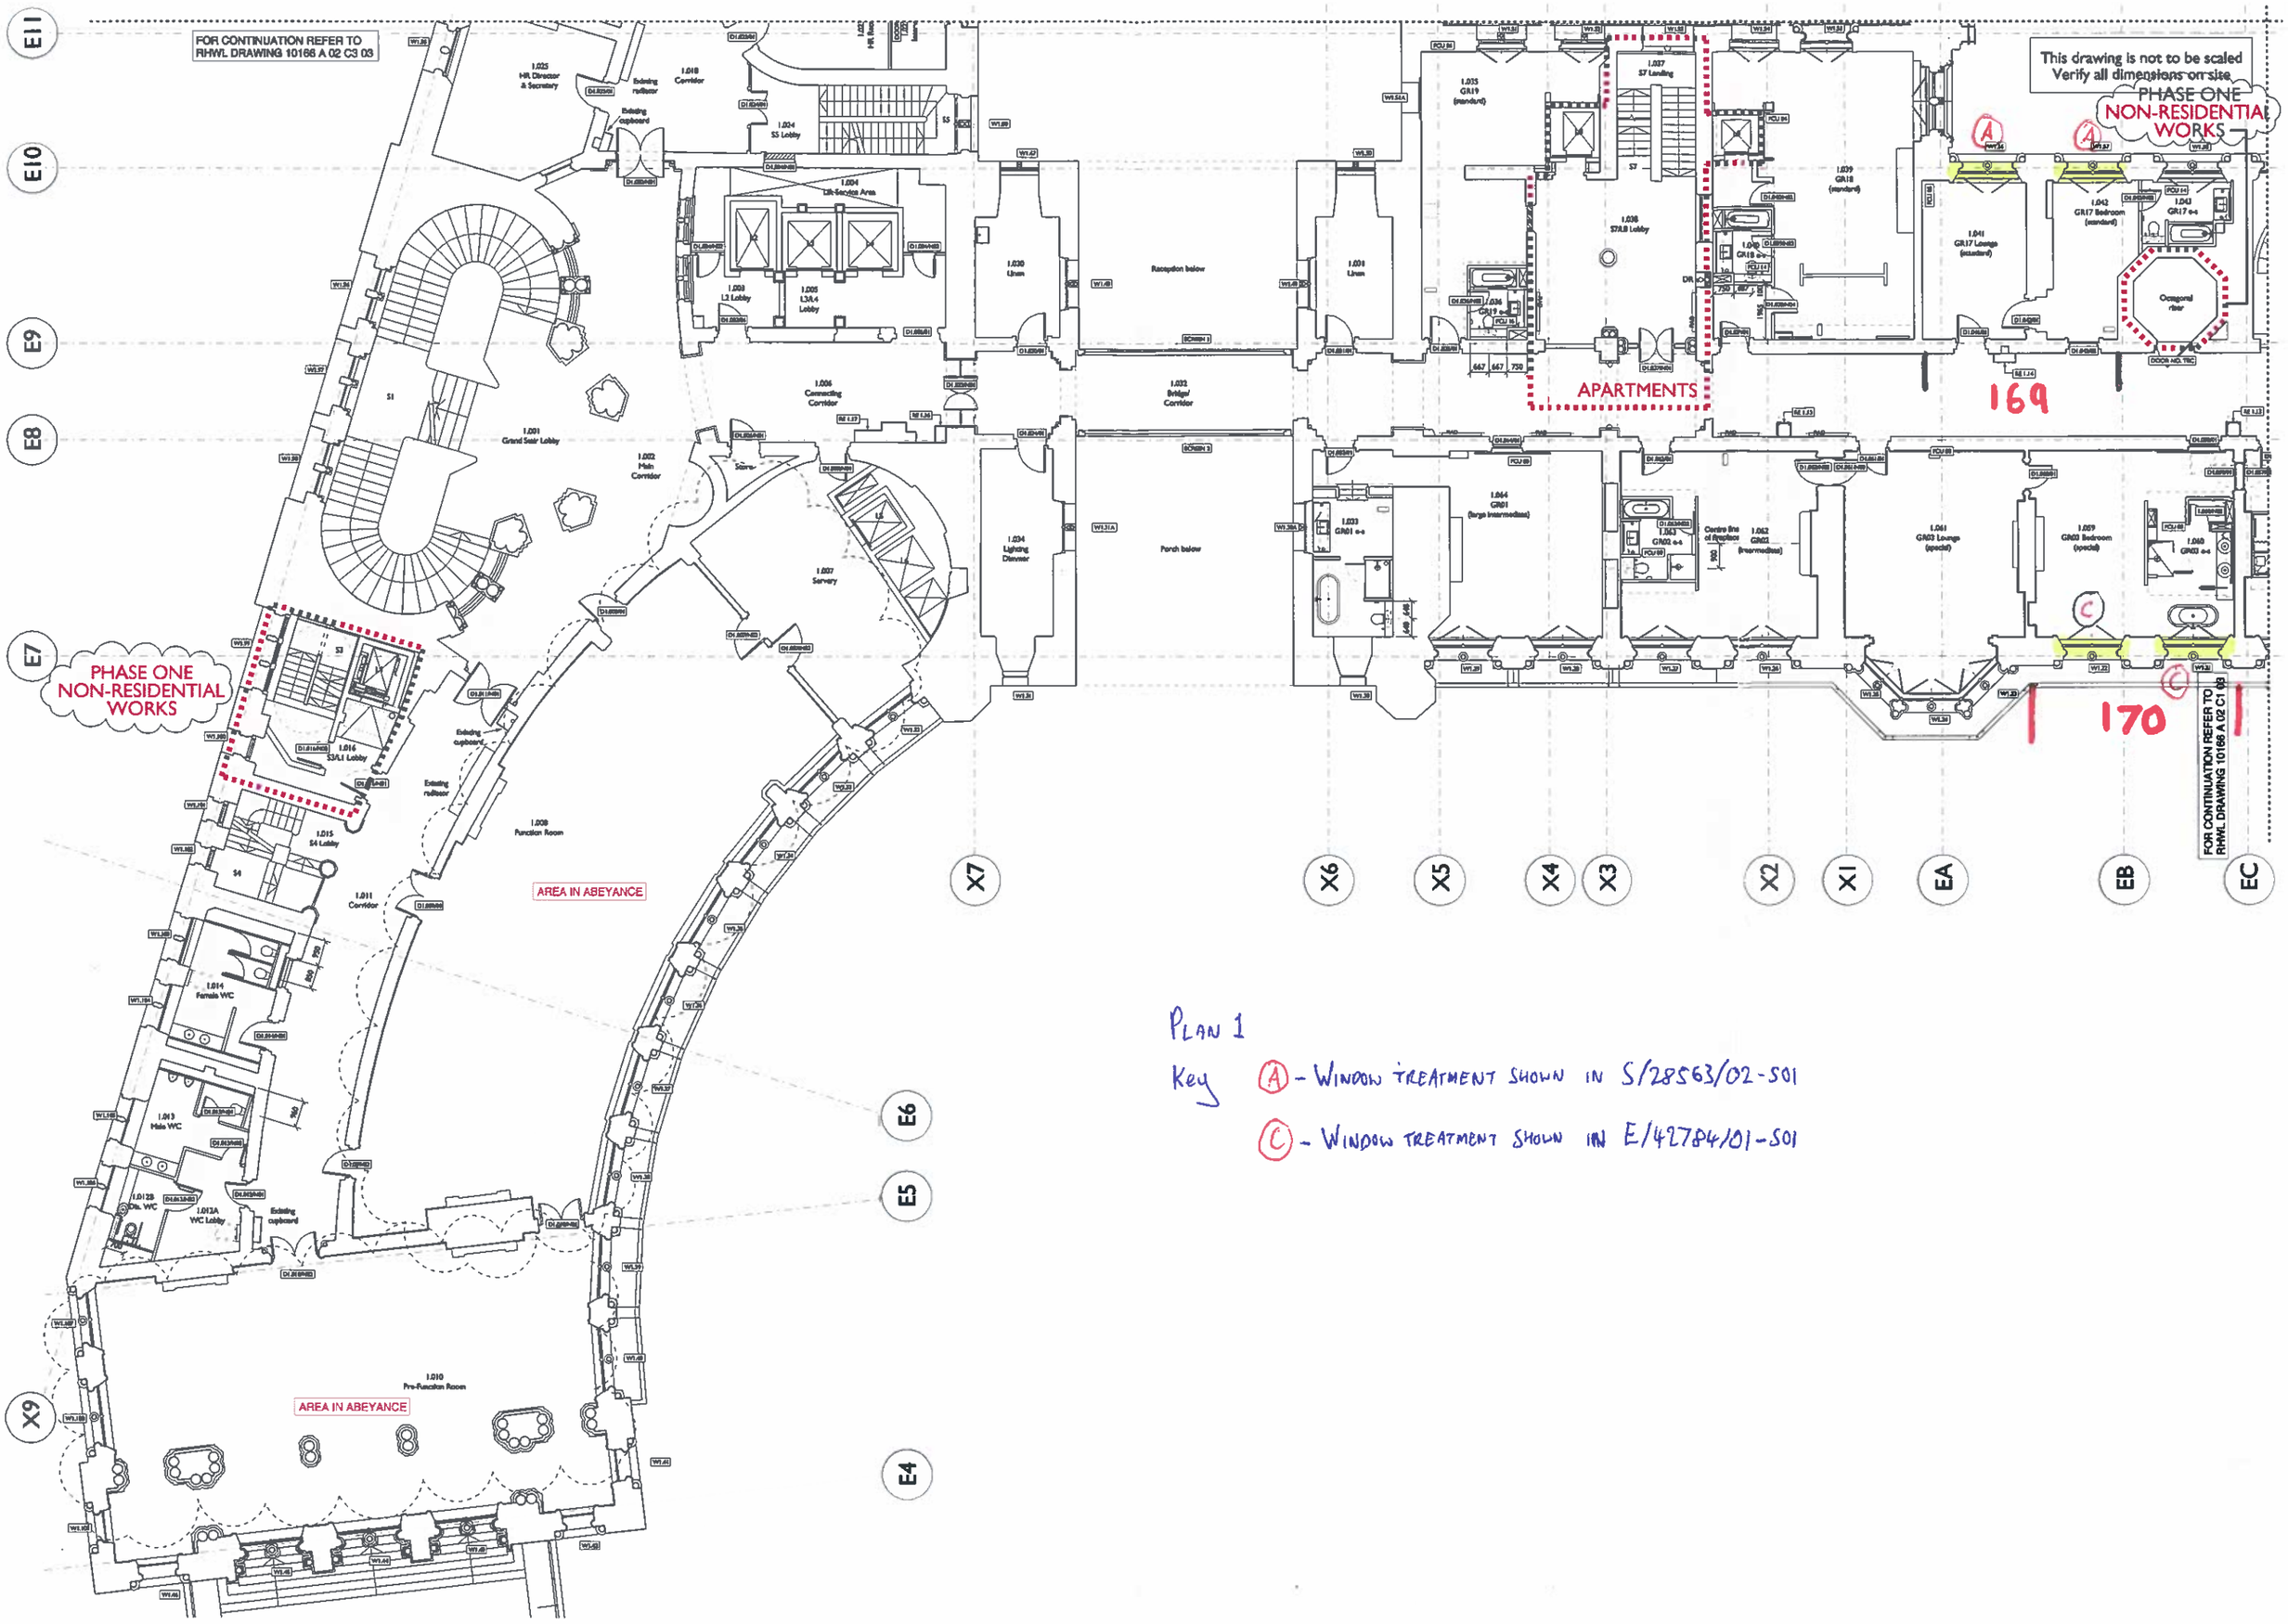

PLAN 1

Key (A) - WINDOW TREATMENT SHOWN IN S/28563/02-S01

(C) - WINDOW TREATMENT SHOWN IN E/42784/01-S01