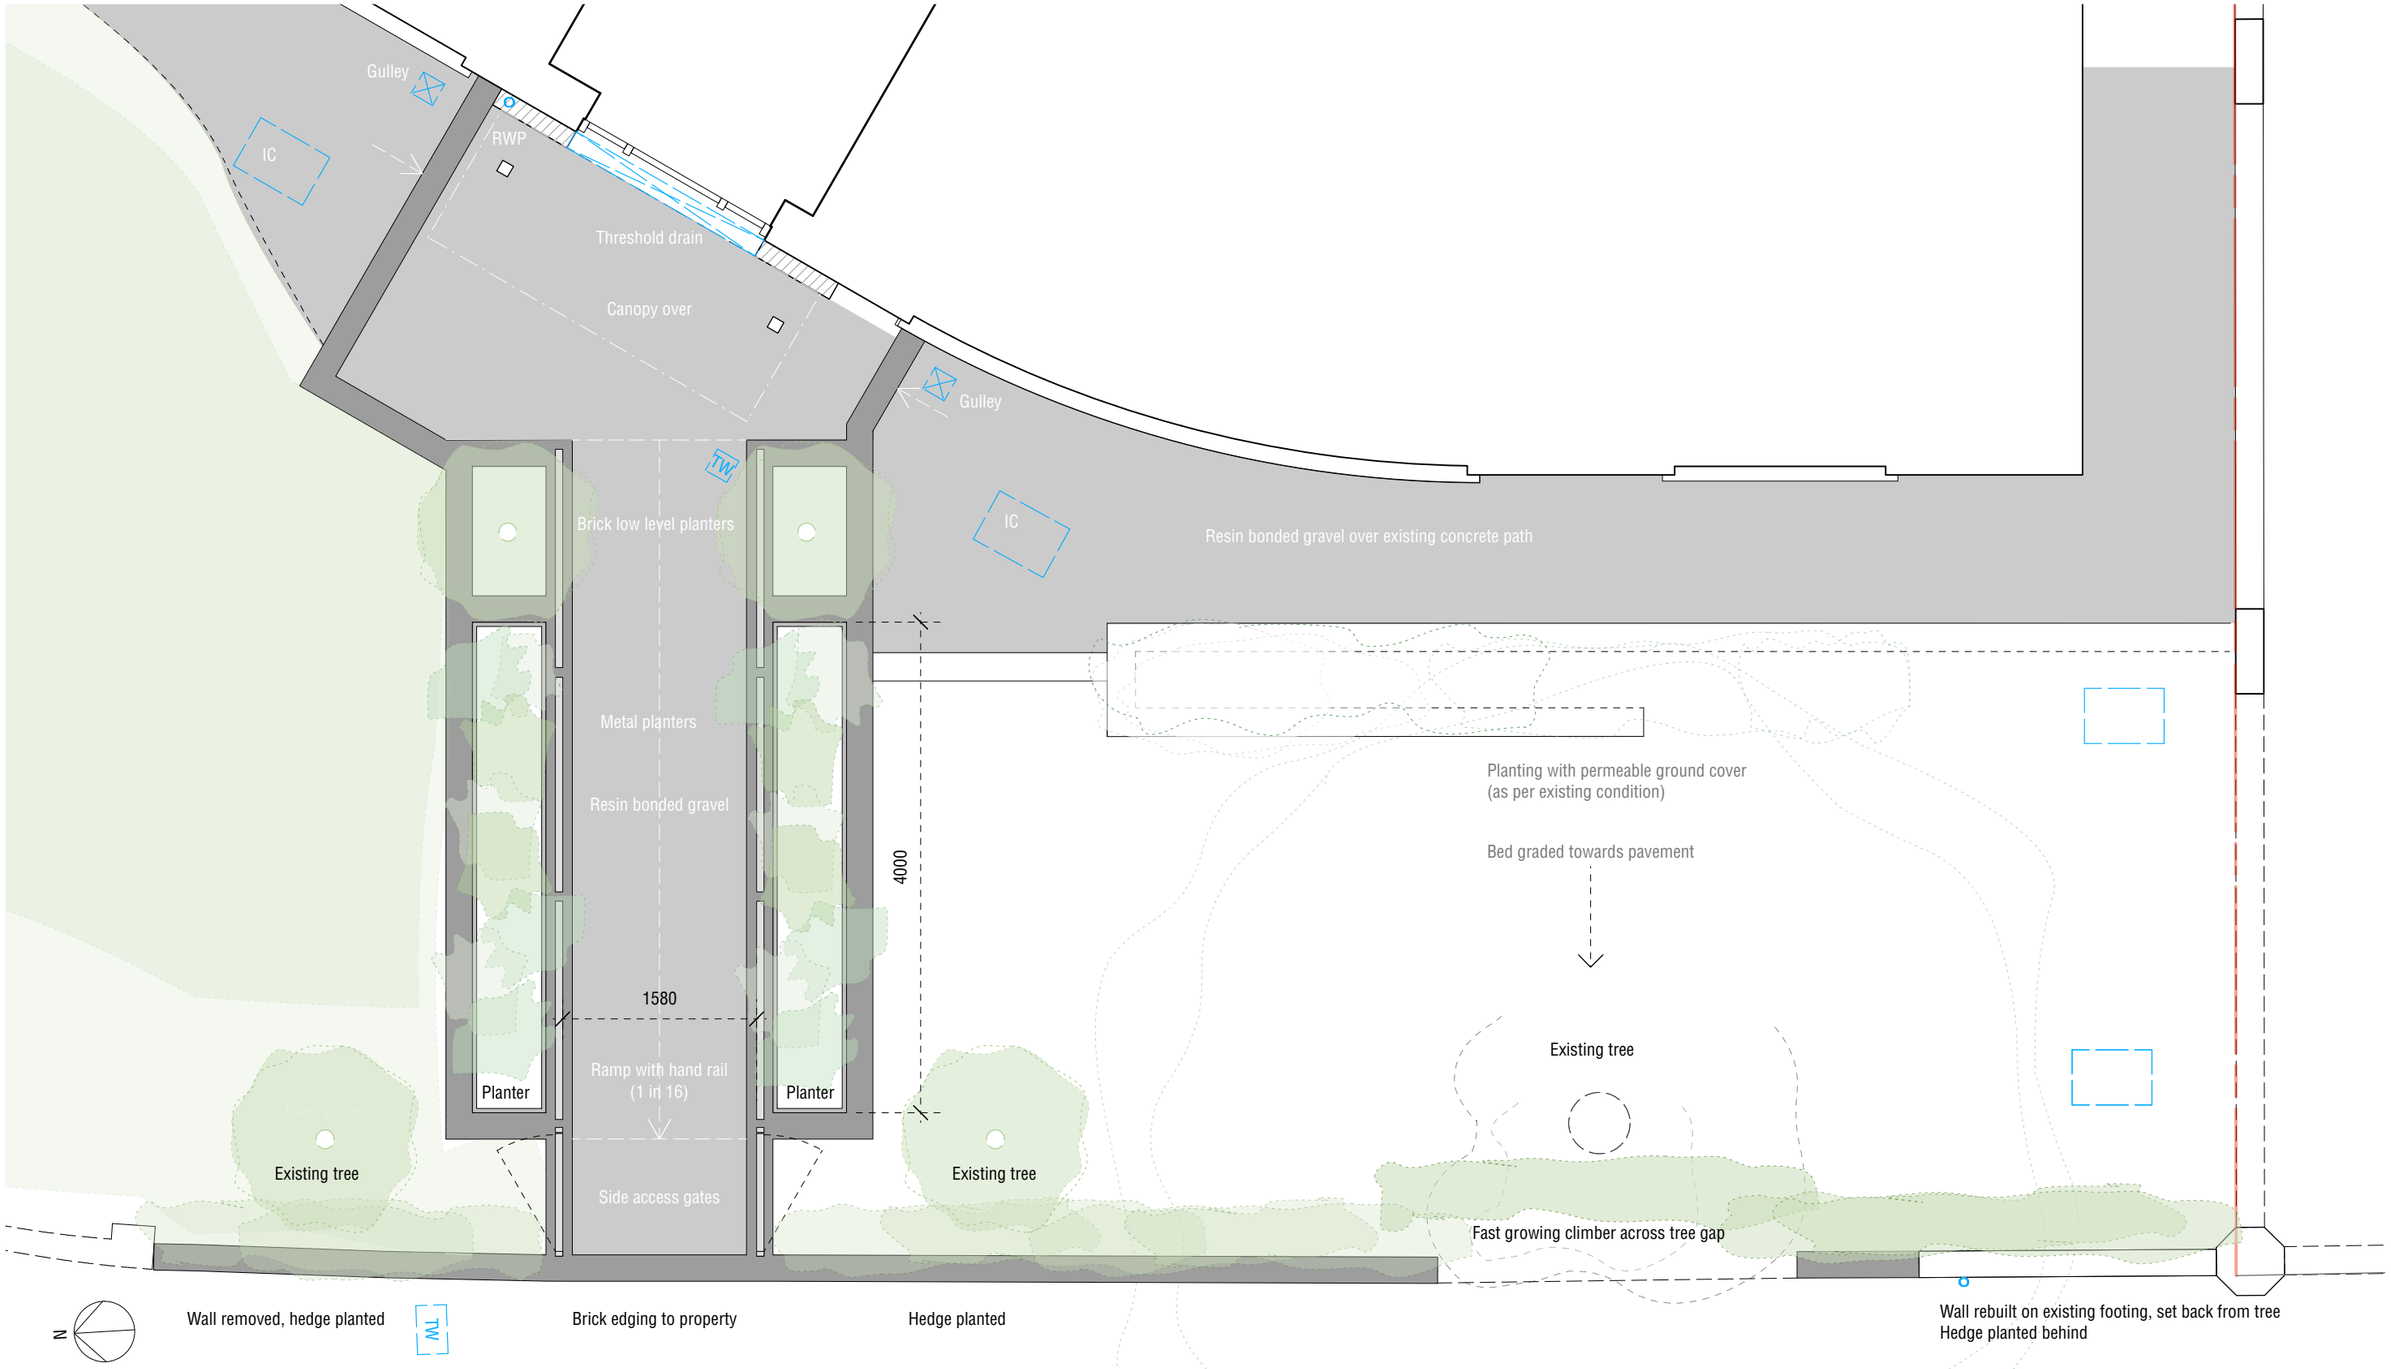


Plan

Akenside Court, 26 Belsize Crescent NW3 5QT

Front Entrance Proposals: Plan

C Tucker RIBA 07816 982 631 info@claratucker.co.uk

0m 1.0m 2.0m 3.0m 4.0m 5.0m

Ref: AC26-PL20 Scale: 1:50 @ A3 Issued: 21/10/15