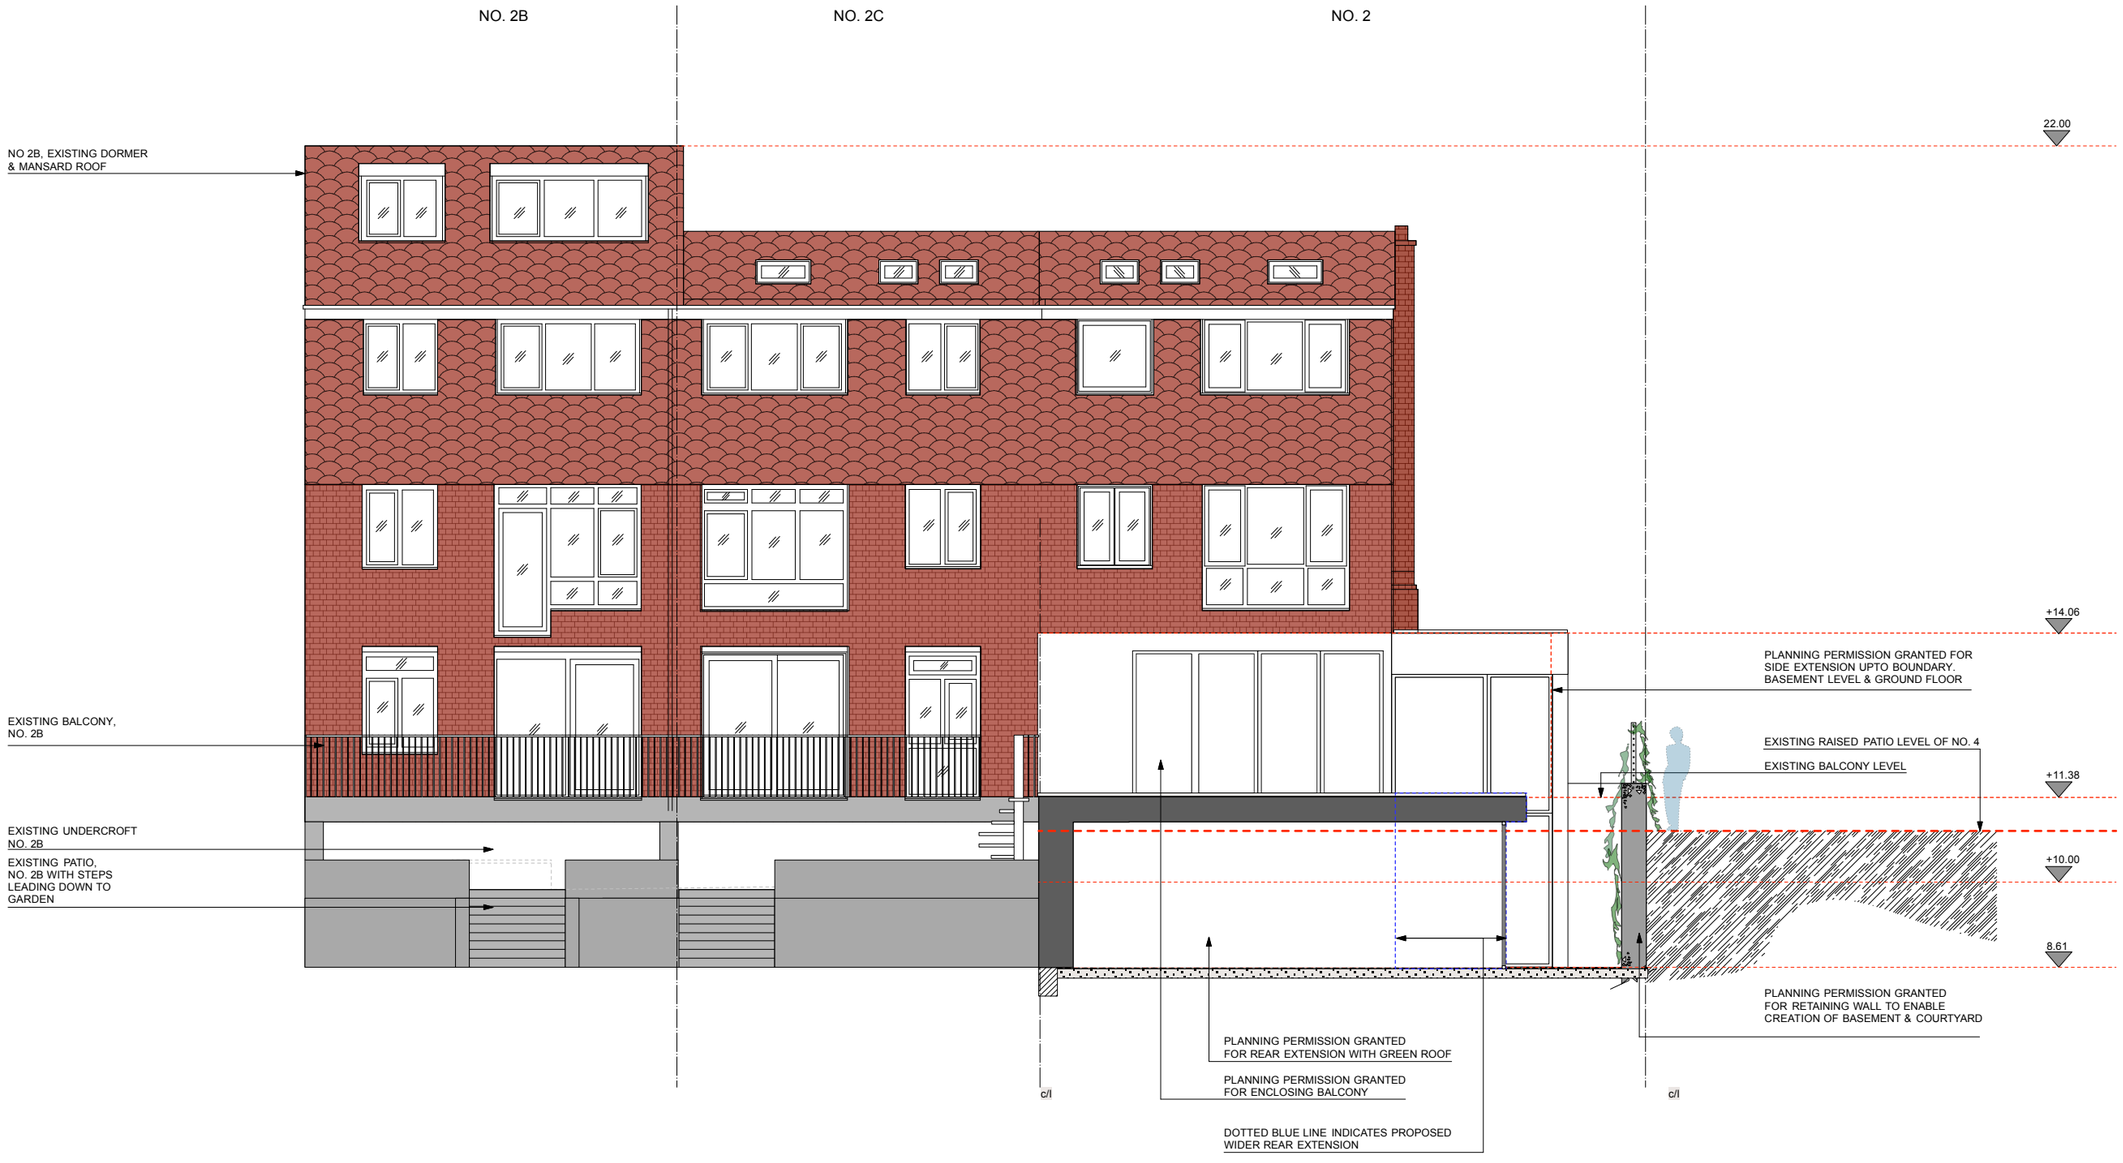

0 1 2 3 4 M

MANEESHA SONAWANE, STUDIO B ARCHITECTS, NO. 3, 53 PRIORY ROAD, LONDON NW6 3NE TEL: 07961 315703, EMAIL: maneesha_x@yahoo.co.uk

PROJECT:	2 OAKHILL AVENUE, LONDON NW3 7RE	DRAWING:	PROPOSED SECTION C-C	DRAWING NO.:	05SE GA 09	REVISION:	-
CLIENT:	MR. ABHAY RUPARELL	DATE:	SEPTEMBER 2015	SCALE:	1:50 @ A3	DATE OF REVISION:	