DO NOT SCALE OFF THIS DRAWING
REPORT ANY ERRORS OR DISCREPANCIES TO THE ARCHITECT PROMPTLY

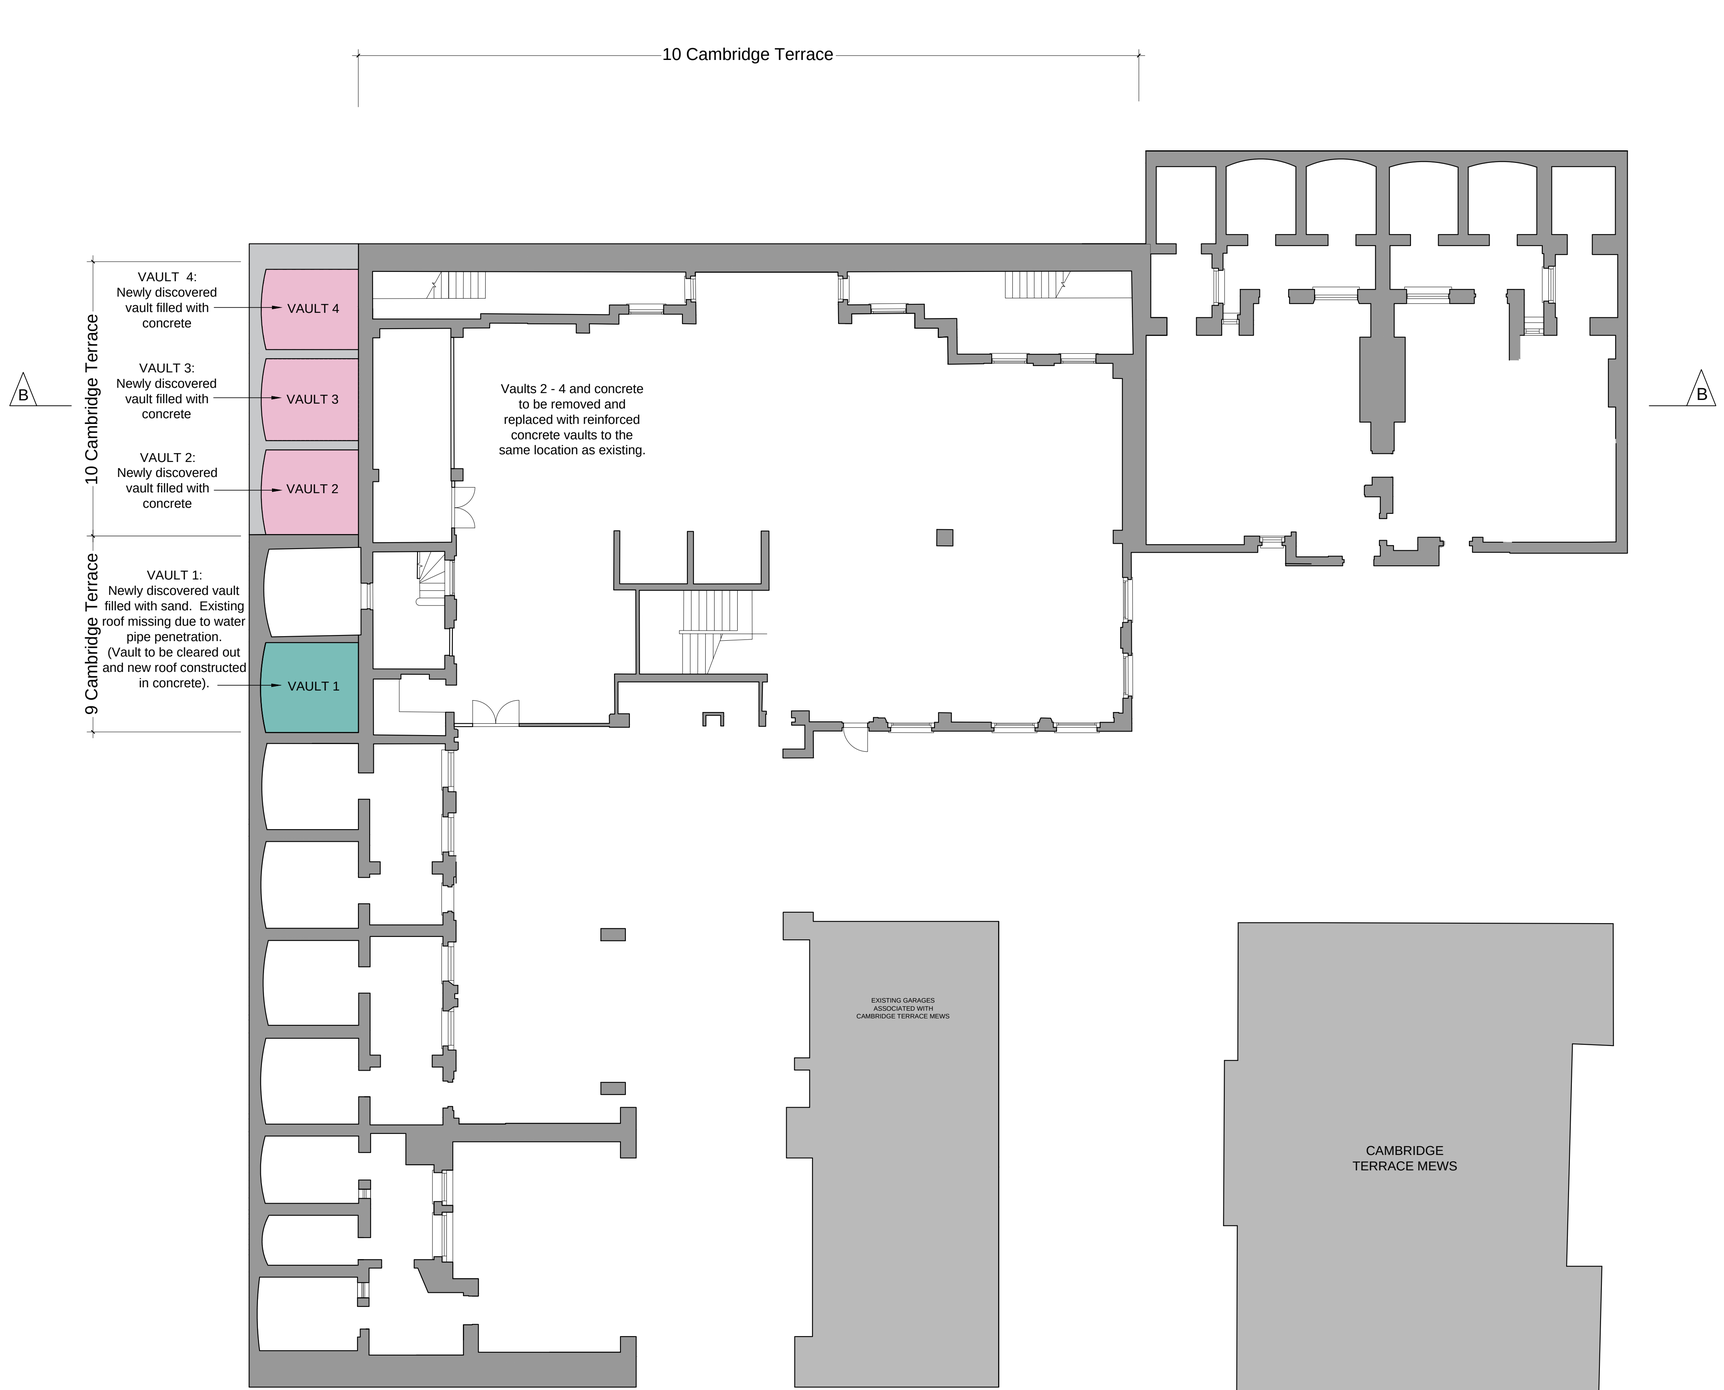

0 1 2 3 4 5 6
Metres

No	Date	By	Comments

Revision Notes

Status:
PLANNING

Client:
Project Quad Ltd

Job:
6-10 Cambridge Terrace

Regents Park
London NW1

Drawing Title:
EXISTING LOWER GROUND FLOOR PLAN

Scale: 1:100 @ A1 - 1:200 @ A3

Date: July 2015 | Drawn: | Chkd:

MOXLEY
ARCHITECTS
47 Clapham High St
London SW4 7TL
www.moxley.co.uk
T +44 (0) 7720 8968
F +44 (0) 7627 2533
E info@moxley.co.uk

© Moxley Architects Limited. Reg No 2247305

Job No: 6392 | Drawing No: 2.911 | Rev: