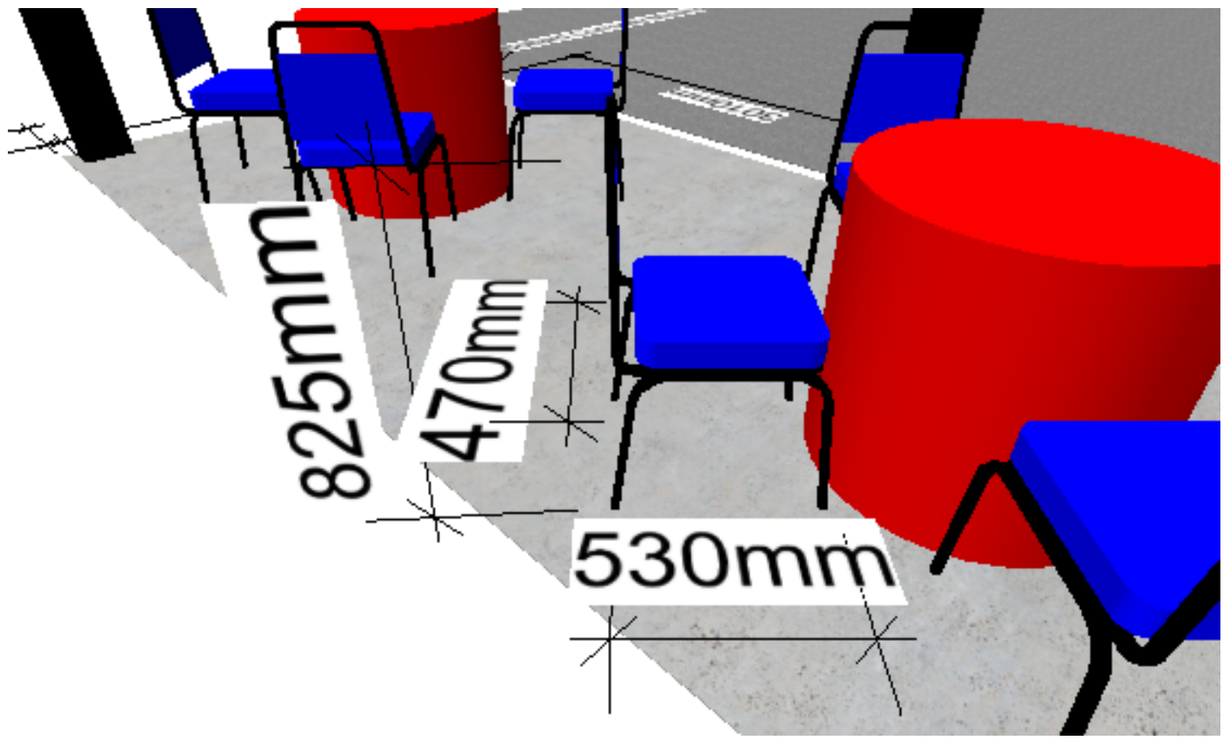
825mm
470mm
530mm

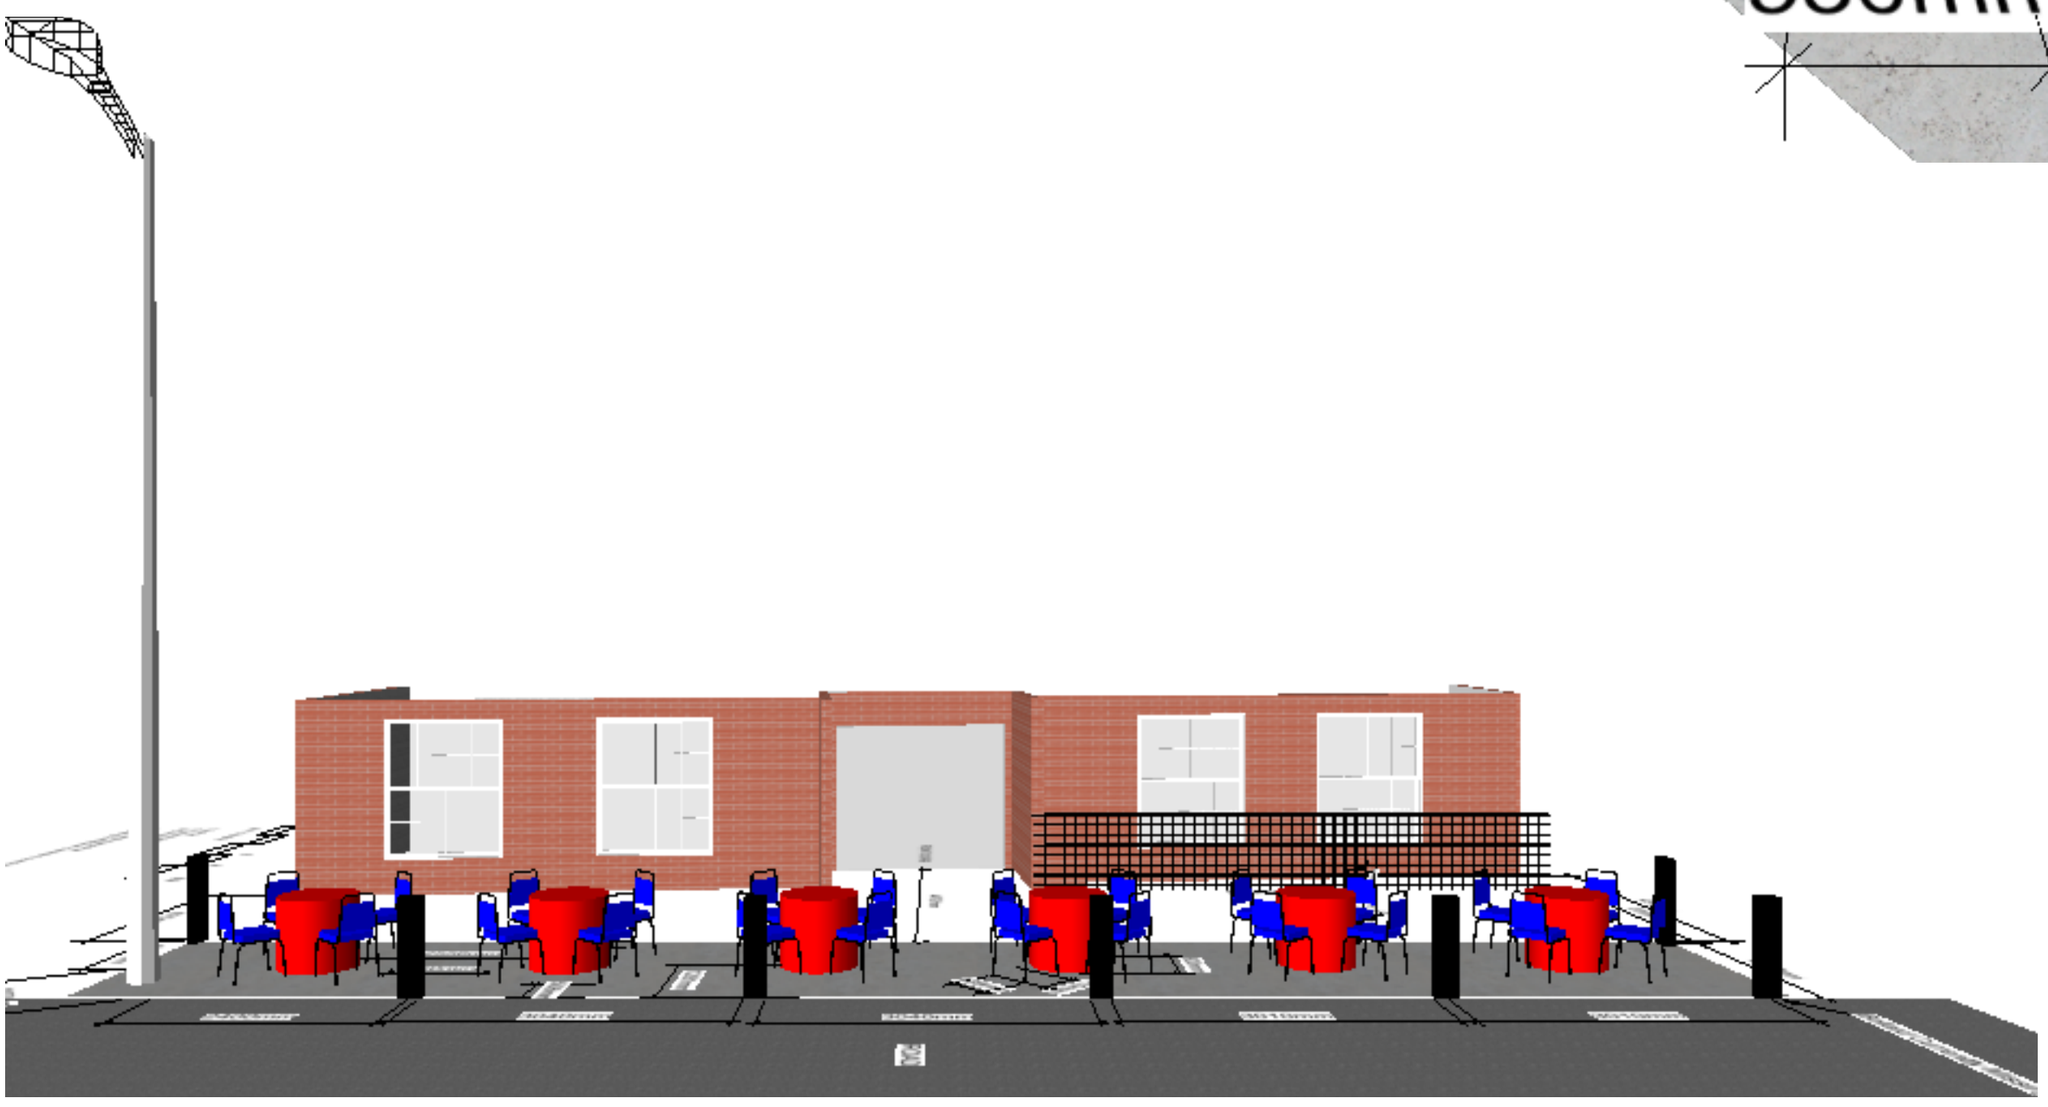

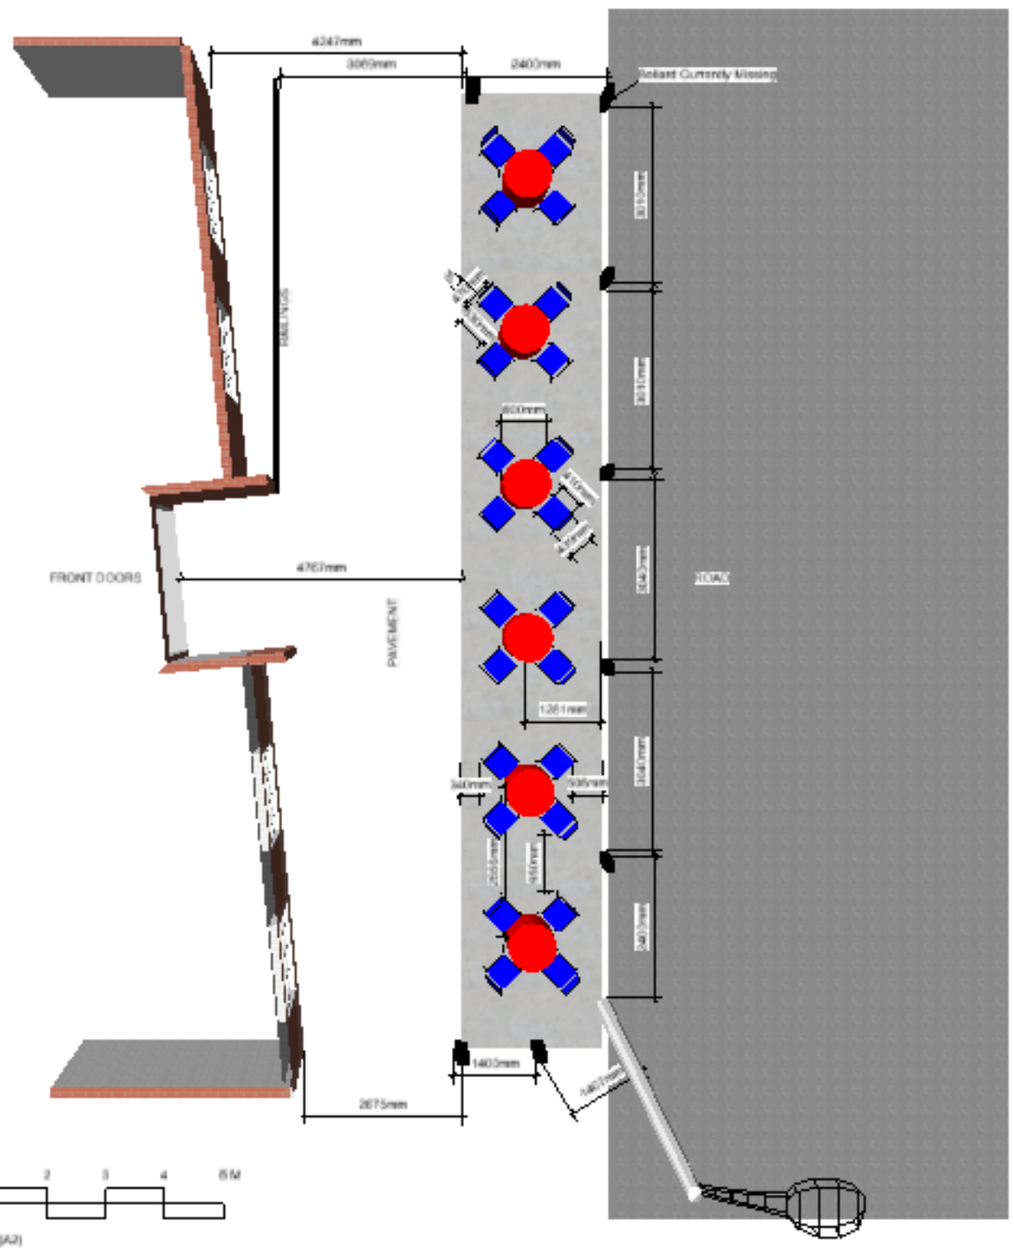
4247mm
3069mm
2403mm
Reliant Currently Missing
FRONT DOORS
4767mm
PAVEMENT
ROAD
1281mm
2875mm
1403mm
0 1 2 3 4 5M
scale 1:50@A2)
The Place
17 Dukes Road