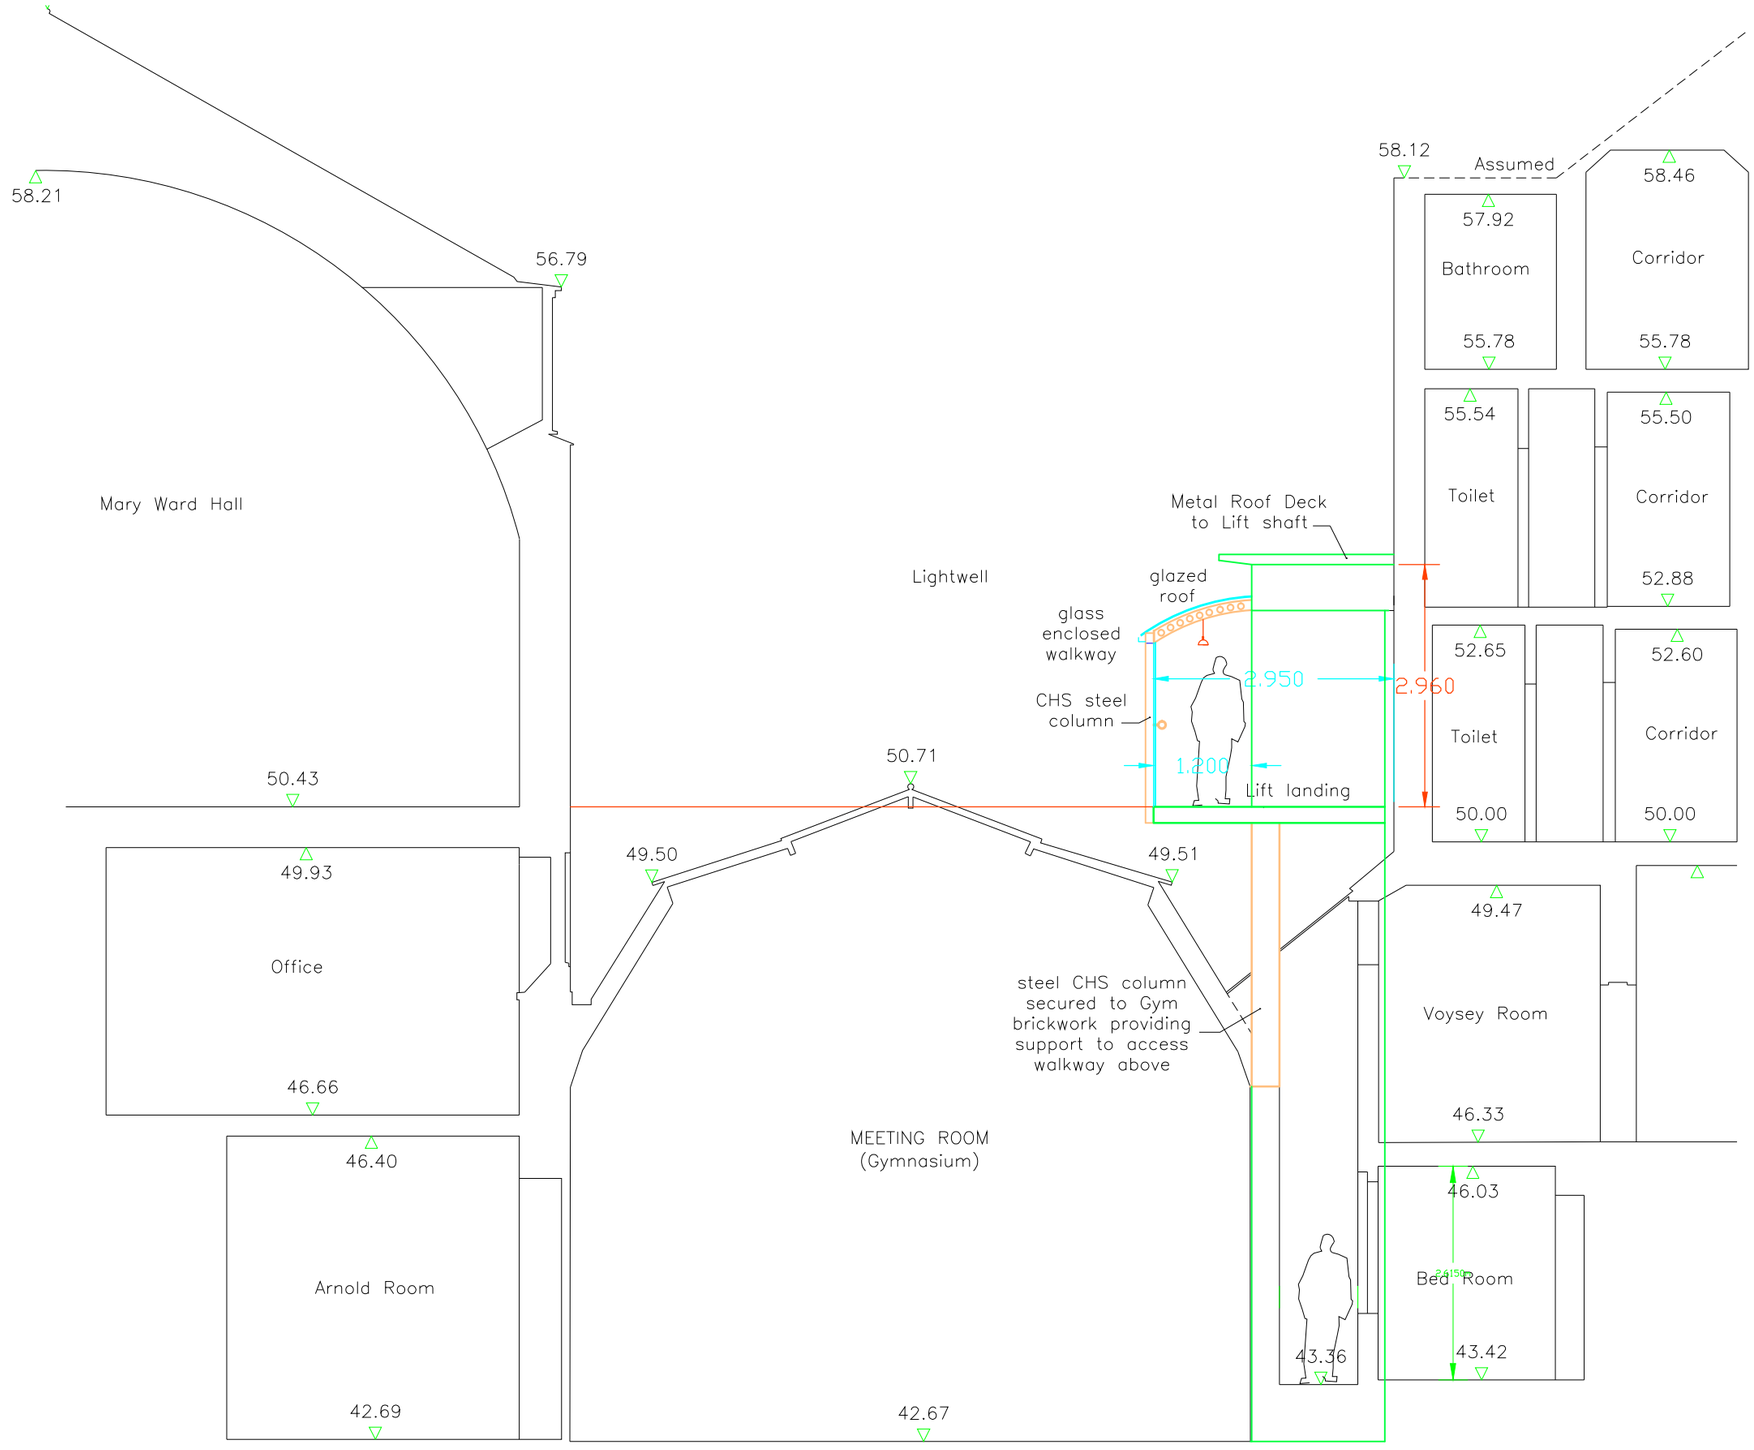

Section A-A

All dimensions are in millimetres
All dimensions to be checked on site

PATRICK KEETLEY ARCHITECT
91c St John's Way
London N19 3QU
Tel: 020 7281 4032 pkeetley@btinternet.com

Lift Installation Project
Mary Ward House 5-7 Tavistock Place
London WC1H 9SN

Drawing name: Section A-A		
Date: 20th September 2015	Job no: 14-10	Drawing no: 15
Scale: 1:75@ A3 paper size	Revision:	Drawn by: PK

Reference Datum Line 40.00m