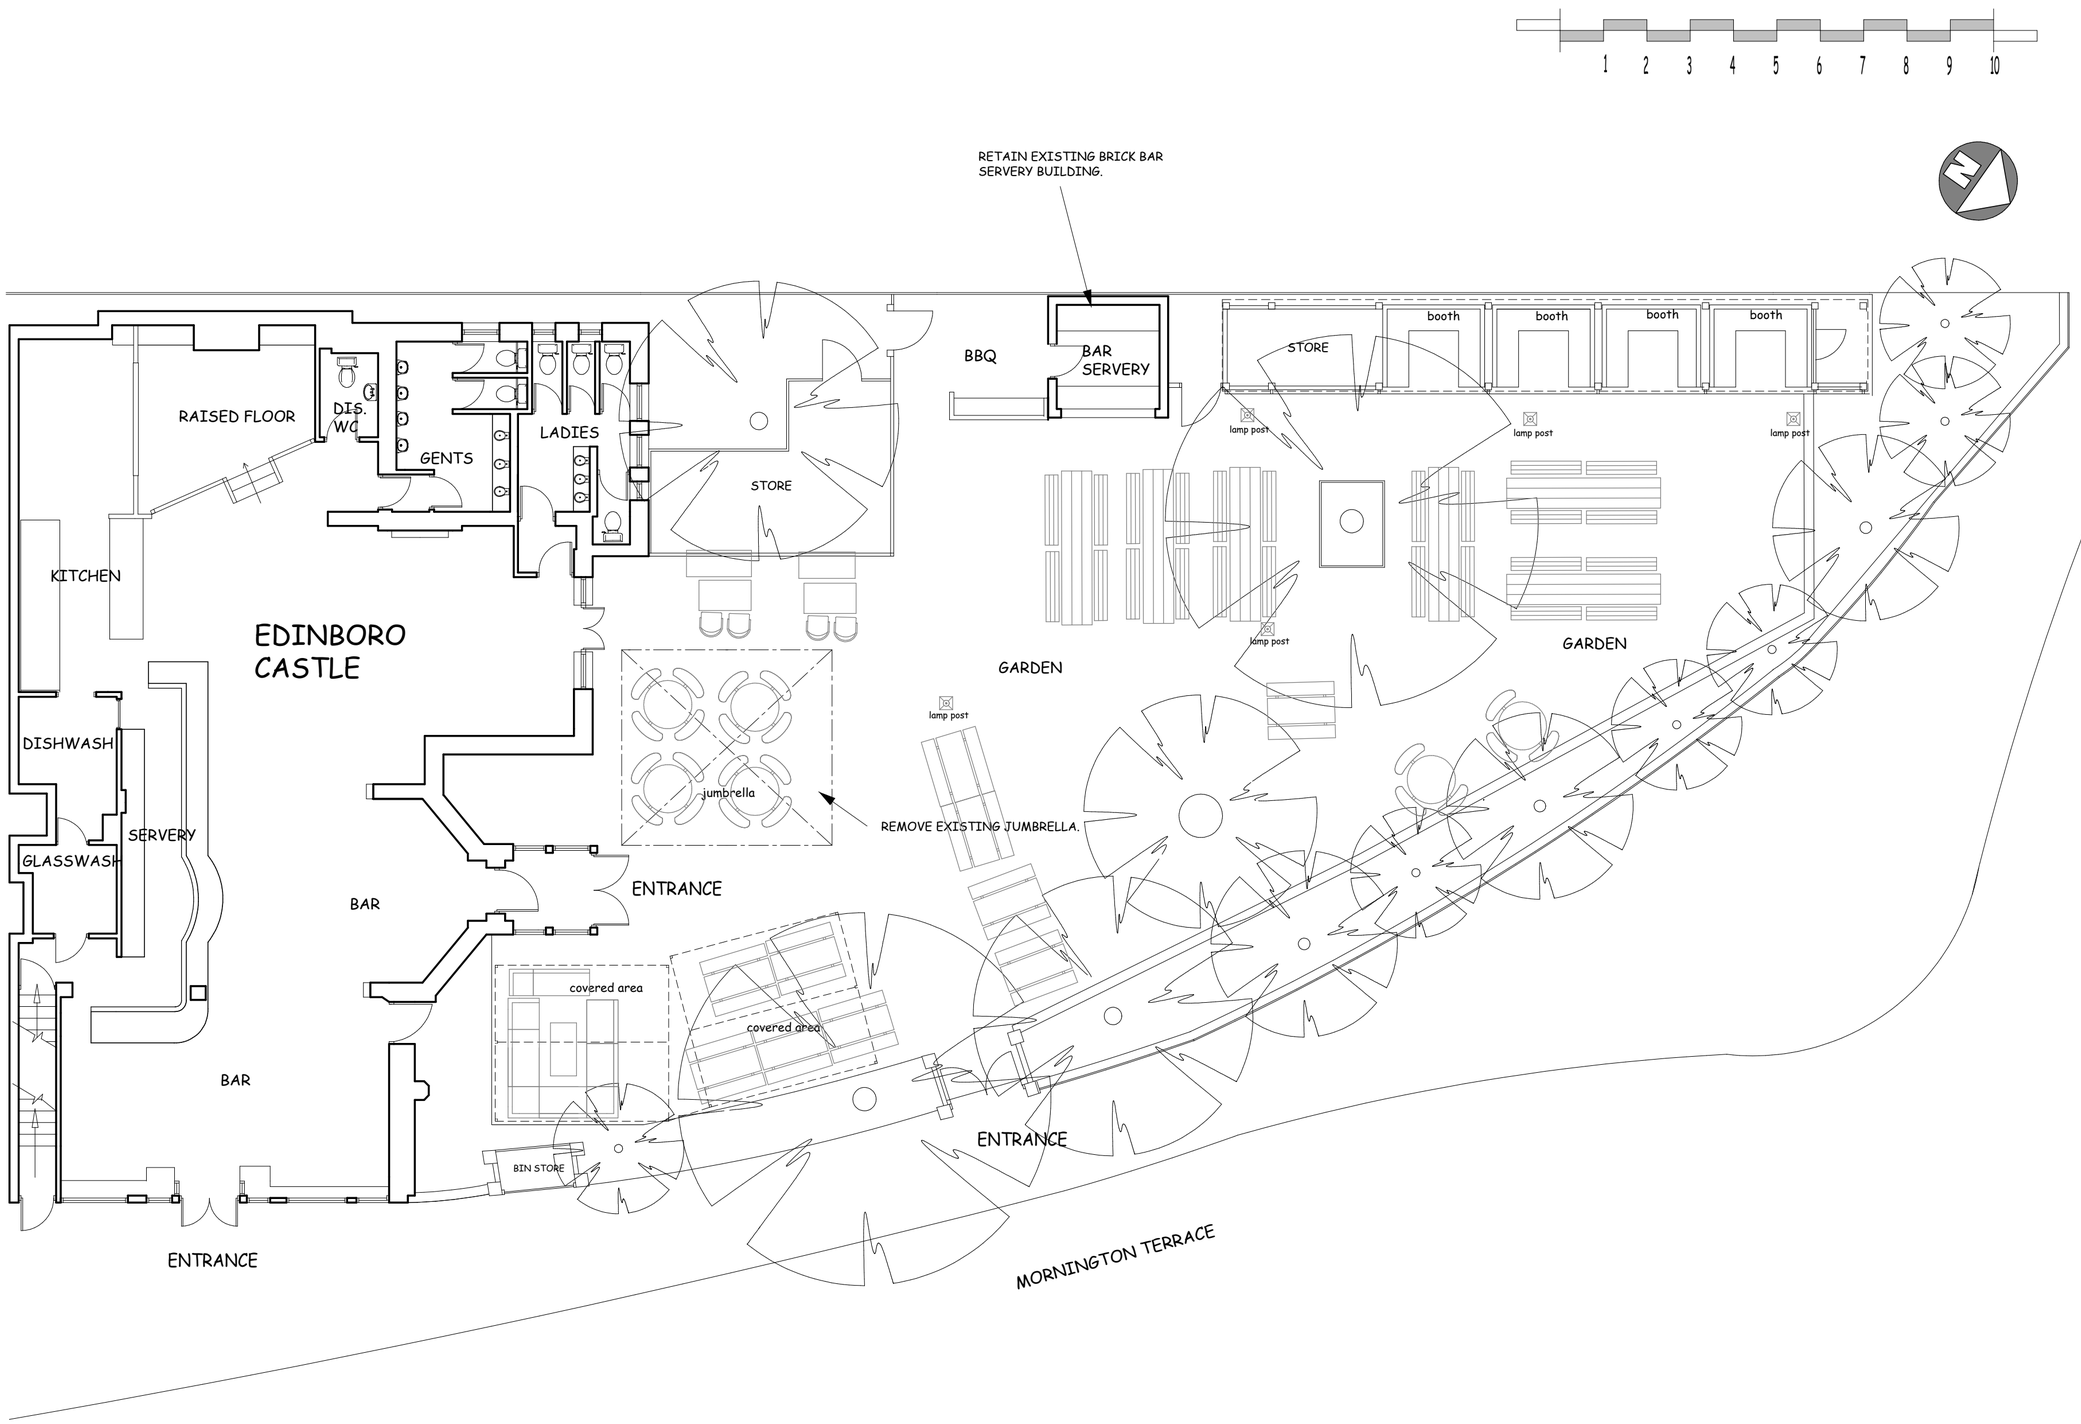

NOTE:

The Contractor is to check and verify all building and site dimensions, levels and sewer invert levels at connection points before work starts.

This drawing must be read with and checked against any structural or other specialist drawings provided.

The Contractor is to comply in all respects with the current Building Regulations whether or not specifically stated on these drawings.

This drawing is not intended to show details of foundation or ground conditions. Each area of ground relied upon to support the structure depicted must be investigated by the Contractor and suitable methods of foundation be provided.

This drawing is to be read in conjunction with all other standard Mitchells & Butlers PLC specifications and documentation.

© This drawing remains the Copyright of Mitchells & Butlers PLC

mccarty associates
architects + designers

the granary
bishton lane
tidenham
chepstow
np16 7lg

tel. 01291 621502
e-mail. office@mccartyassociates.co.uk

Rev.		By	Date

Mitchells & Butlers
Construction
27 Fleet Street
Birmingham
B3 1JP
Tel -0870 609 3000
Fax - 0121 233 2246

Brand
CASTLE

B.U.N. No.
11614

Site
EDINBORO CASTLE
CAMDEN

Title
EXISTING SITE LAYOUT

Project Manager/ Checked	Drawn By	Scale	Date
	MDB	1:100 @ A2	Oct 15

Arch./Des.	Drawing Number	Rev.
McCarty Associates	MC661-100	