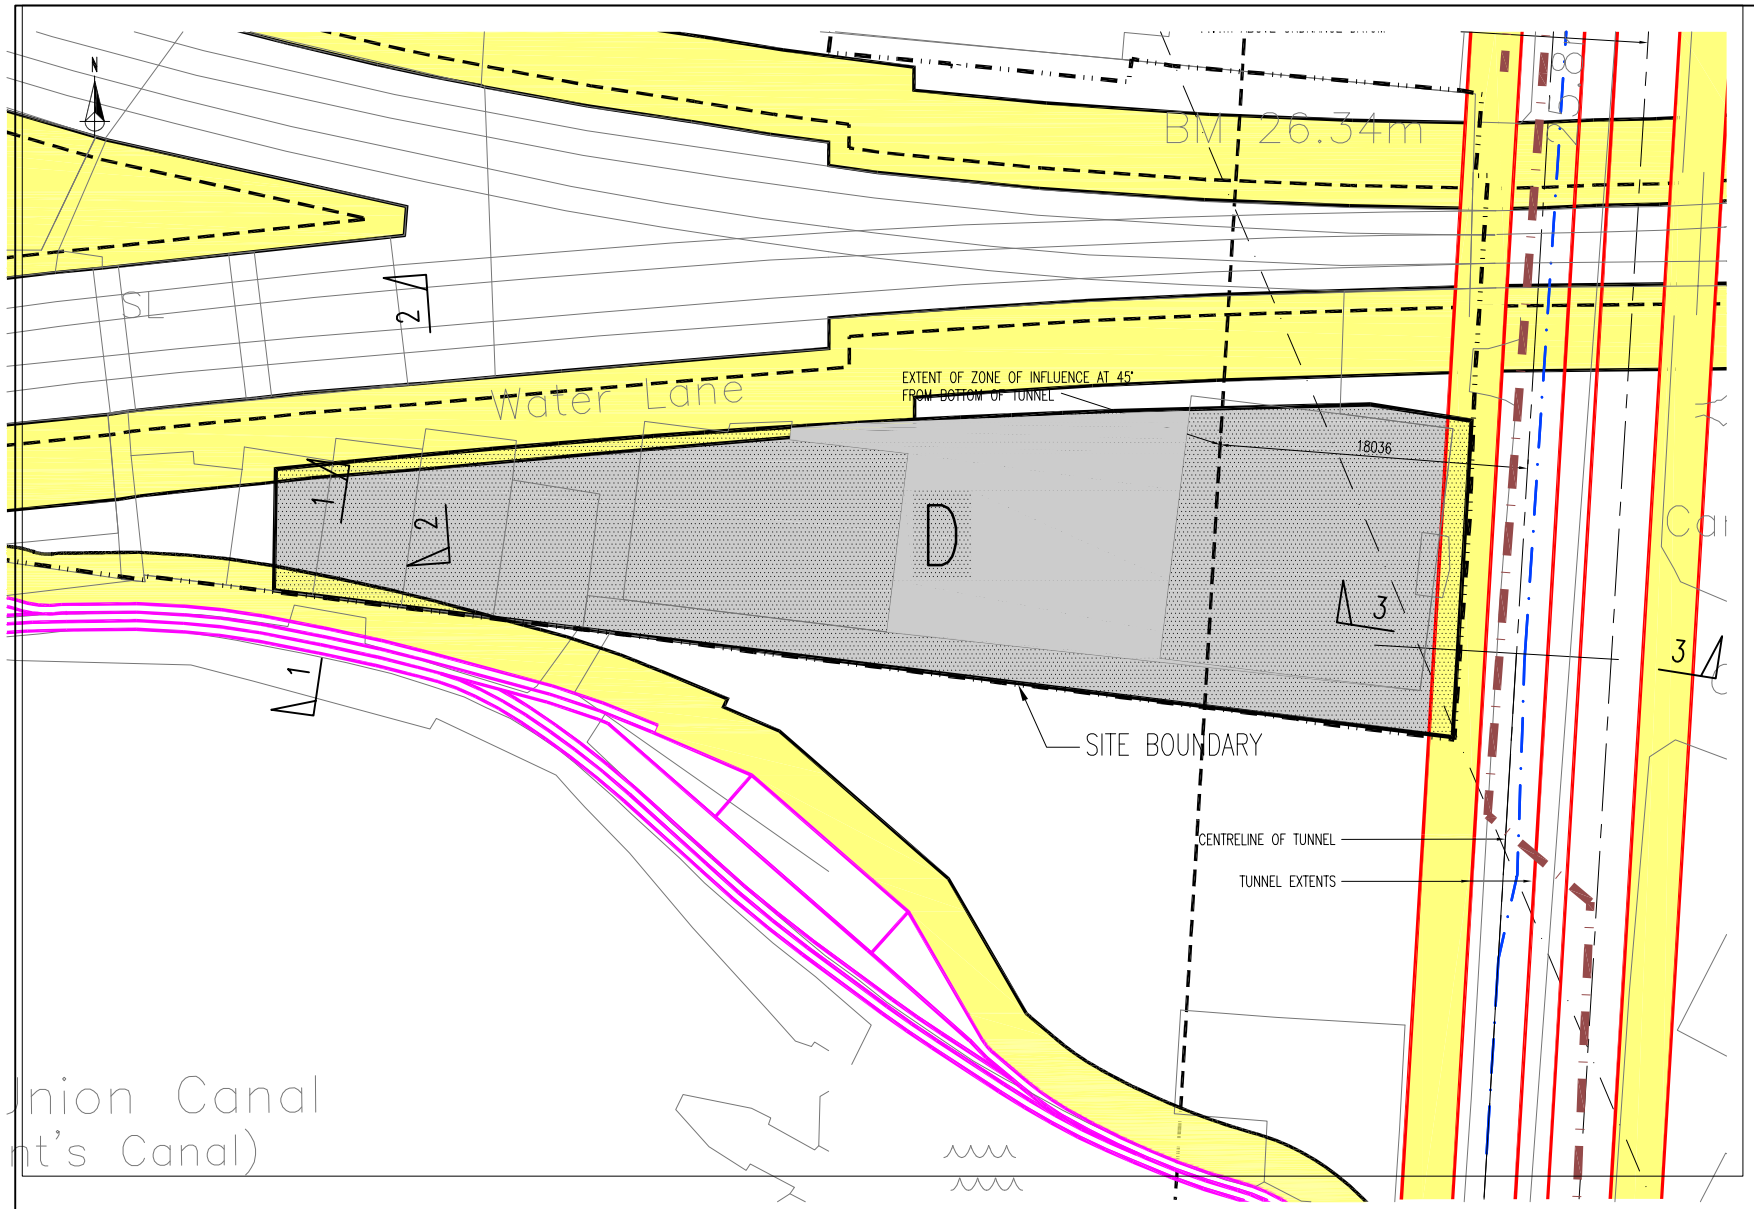

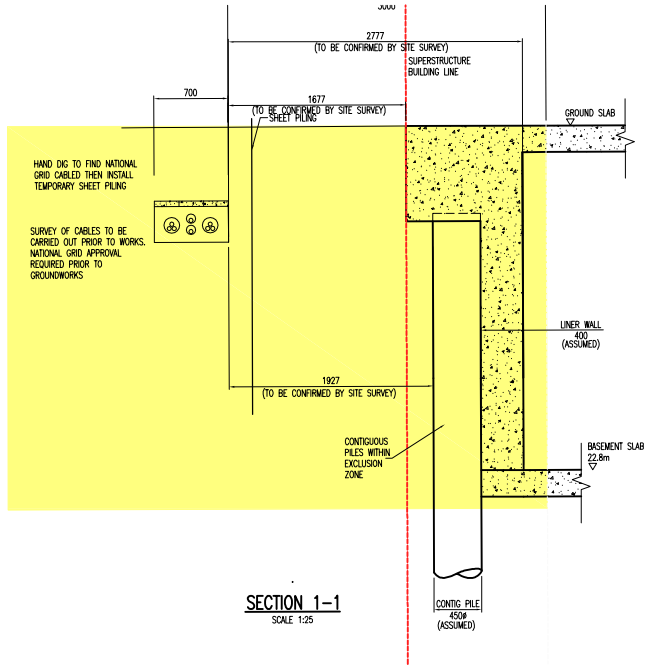

SECTION 1-1
SCALE 1:25

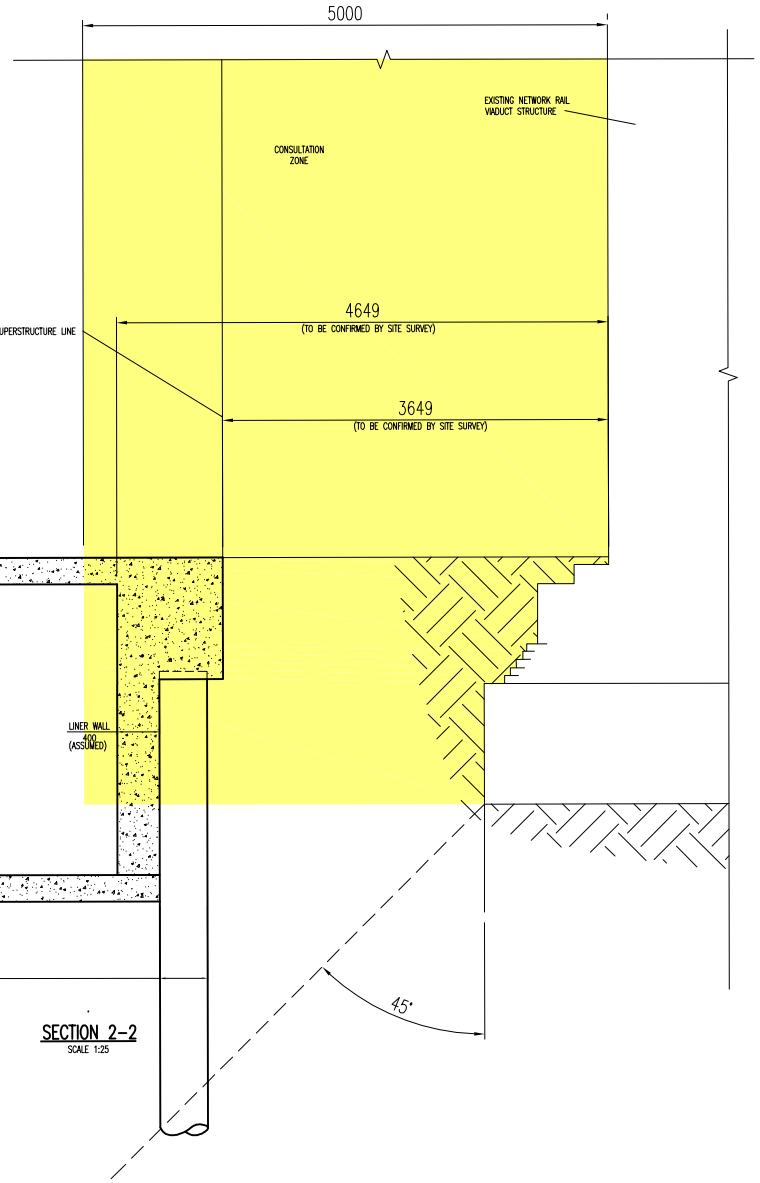

SECTION 2-2
SCALE 1:25

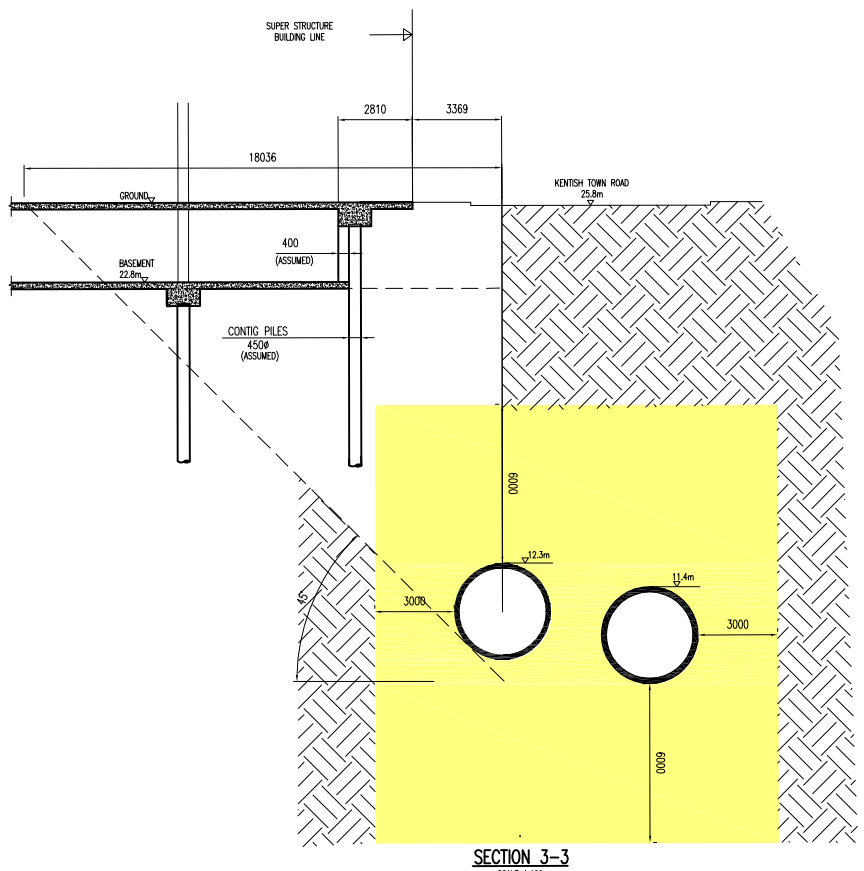

SECTION 3-3
SCALE 1:100

Notes

1. ALL DIMENSIONS ARE IN MILLIMETRES AND LEVELS IN METRES.
2. THIS DRAWING TO BE READ IN CONJUNCTION WITH RELEVANT ARCHITECT'S AND ENGINEER'S DRAWINGS AND SPECIFICATIONS.
3. THIS DRAWING HAS BEEN PRODUCED ELECTRONICALLY AND MAY HAVE BEEN PHOTO REDUCED OR ENLARGED WHEN COPIED. HENCE, DO NOT RELY ON ANY SCALES QUOTED. WORK ONLY TO FIGURED DIMENSIONS (DO NOT SCALE). ALL DIMENSIONS TO BE CHECKED ON SITE. ANY ERRORS OR OMISSIONS TO BE REPORTED TO THE ENGINEER IMMEDIATELY.
4. DRAWINGS ARE INDICATIVE ONLY. INFORMATION OBTAINED FROM SURVEY AND DESK STUDY.
5. THE STATUTORY INFORMATION AND TYPICAL SECTIONS DEPICTED ON THIS PLAN HAS BEEN TAKEN FROM ASSET DATA PLANS PROVIDED BY NATIONAL GRID.
6. REFER TO DEMO & ENABLING CLAUSE A34-510.
7. ALLOW FOR 24HR ACCESS TO OIL TANKS.
8. REFER TO NATIONAL GRID ASSET PROTECTION DOCUMENT FOR VIBRATION AND MOVEMENT LIMITS.
9. KIOSKS NOT SHOWN FOR CLARITY PROVIDE 24HR ACCESS.
10. REFER TO DRG 2765-SW-622 FOR NATIONAL GRID ASSET DRAWINGS AND DETAILS.

C.D.M.

SIGNIFICANT RISKS AND HAZARDS:
1. EXISTING UNDERGROUND LIVE SERVICES
2. WORKING (FROM DRG 2765/SW/605)

KEY DESIGN DECISIONS TO REDUCE OR ELIMINATE HAZARDS:

LEGEND
- ELECTRICITY (NATIONAL GRID)
- GAS (NATIONAL GRID)
- PROPOSED DEVELOPMENT BUILDINGS AND SITE REFERENCE
- EXCLUSION ZONES

Rev.	Date	By	Details Of Revision
P1	22.10.2014	TH	FIRST ISSUE

Client: STANLEY SIDINGS LTD

Project: CAMDEN LOCK VILLAGE

Title: BUILDING D
SITE CONSTRAINTS SECTIONS

Walsh Associates
Consulting Civil & Structural Engineers
32 Lafone Street, London, SE1 2LX
Tel: +44 (0)20 7089 6800
Fax: +44 (0)20 7089 6801
E-mail: london@walshgroup.eu.com

Status: **PRELIMINARY**

Drawn	TH	A0 Scale	VARIOUS
Date	OCT 22	Eng.	EL
Chk.		App'd.	

File Ref.

ACTUAL SIZE@A0 = 841mm

Drawing No. 2765-D-601 | Rev. P1

X:\Projects\2765\Drawings\A1\2765_D\Current\2765-D-601.dwg 22/10/14 13:51