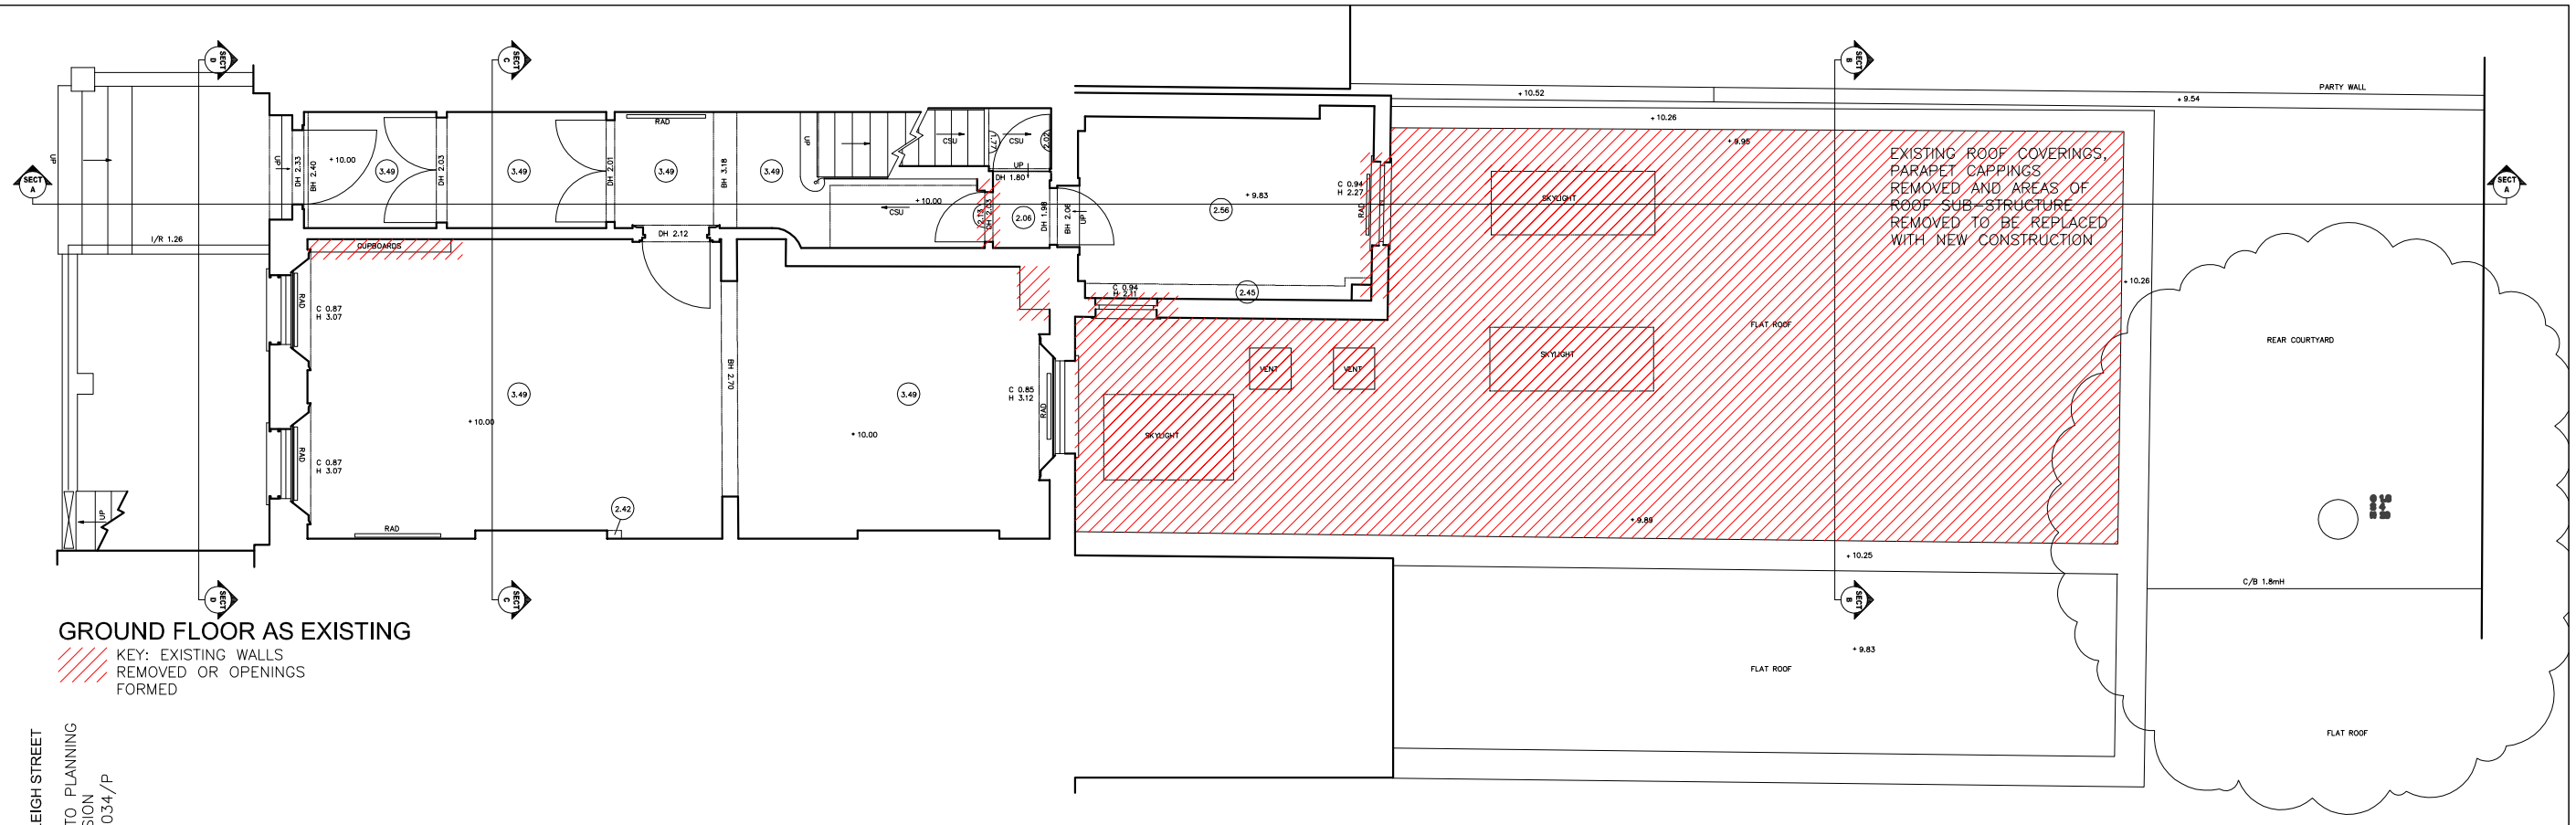

GROUND FLOOR AS EXISTING

KEY: EXISTING WALLS REMOVED OR OPENINGS FORMED

2 ENDSLEIGH STREET

REFER TO PLANNING PERMISSION 2014/5034/P

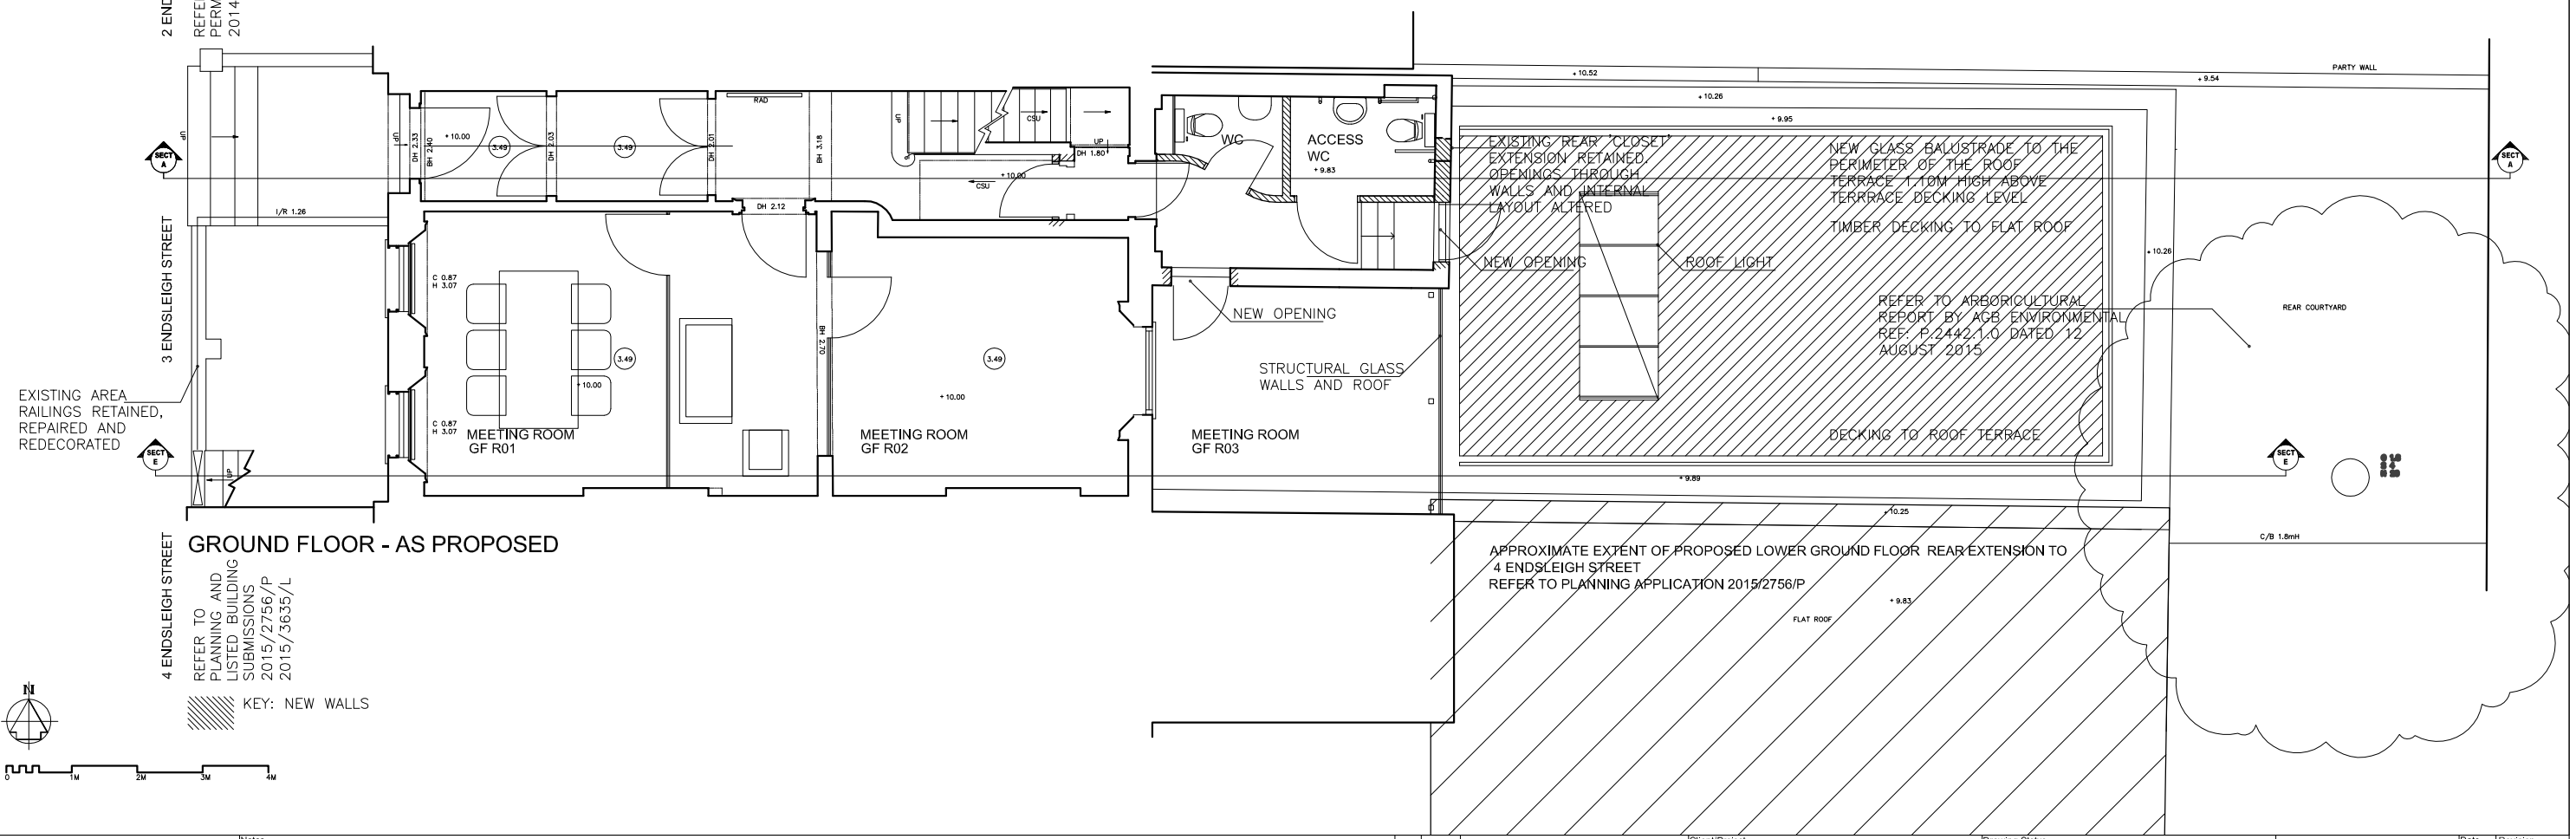

GROUND FLOOR - AS PROPOSED

4 ENDSLEIGH STREET

REFER TO PLANNING AND LISTED BUILDING SUBMISSIONS 2015/2756/P 2015/3635/L

KEY: NEW WALLS

N

0 1M 2M 3M 4M

Drawing remains the Copyright of BTH Consulting Ltd.

No part of this drawing may be reproduced, stored in a retrieval system, or transmitted in any form or by any means without the prior permission of BTH Consulting Ltd

Discrepancies must be referred to the Architect before commencement.

All dimensions are indicative only and must be verified on site.

Refer to specifications, schedules and detail drawings for construction information.

Notes

Rev.	Date	Description

Client/Project

GENERATION MEDIA LTD

3 ENDSLEIGH STREET, LONDON

Drawing Status

PLANNING APPLICATION

Drawing Title

GROUND FLOOR PLANS EXISTING AND PROPOSED

bth consulting

Studio 4, The Row
New Ash Green
Kent
UK
DA3 8JL
t: +44 (0)1474 879381
e: admin@bthconsulting.co.uk

Date 29 OCT 2015

Revision

Scale 1/100 @A3

Drawing No. 1845/PL/02

© Copyright BTH Consulting Limited