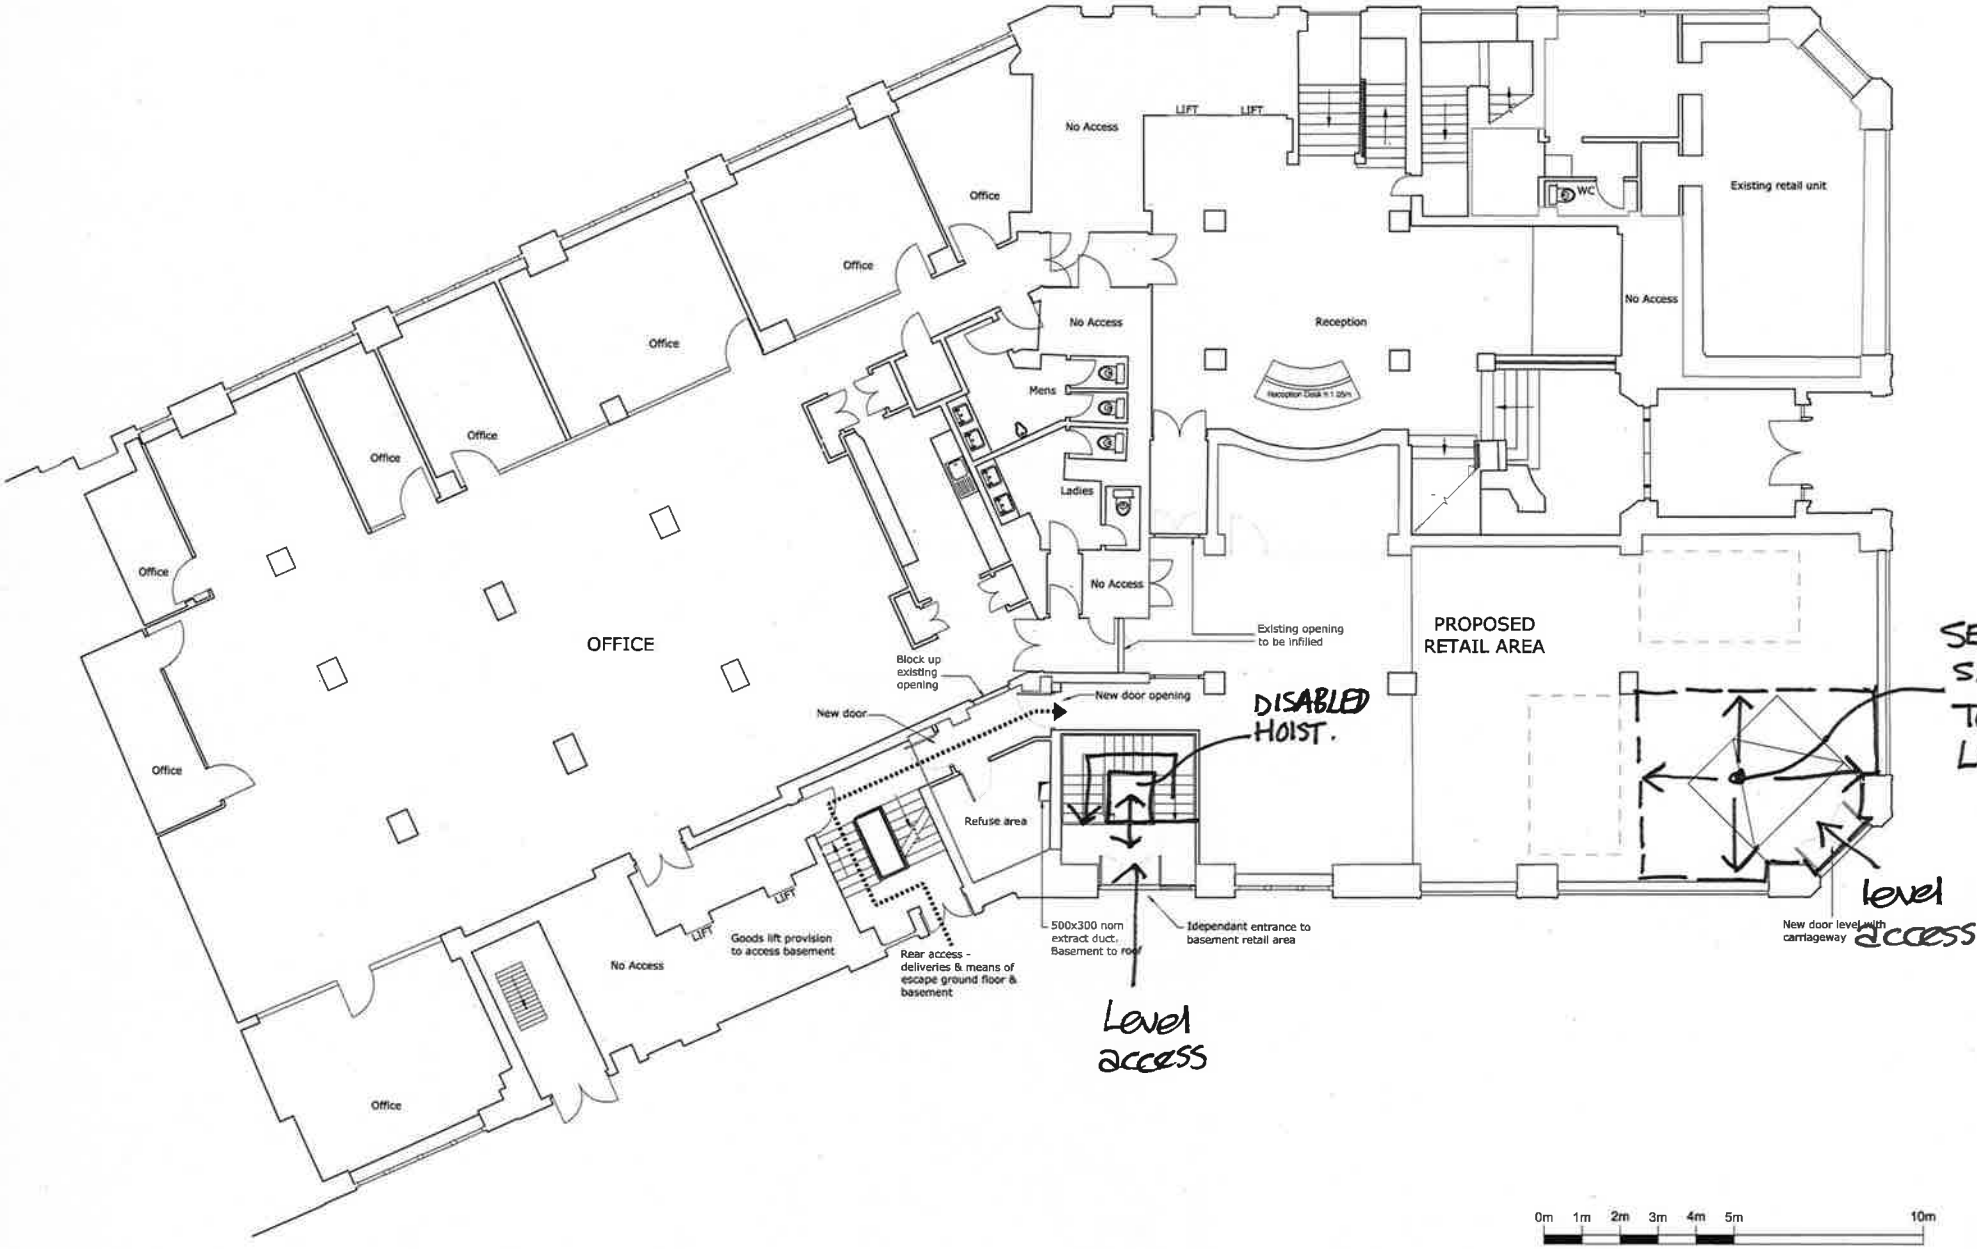

All discrepancies to be reported to dsp.
Do not scale this drawing. All dimensions to be checked on site.

NOTES.

1. THIS DRAWING IS BASED UPON MURPHY BEAVERS LTD. DRG. No RBLL L338-PR0

Proposed retail area

Potential stair locations down to basement

Existing retail unit

Rev	Date	Revisions	By Ch'd
A	16.09.15	New stairs to basement added	GG IM

Drawing Status
FOR PLANNING

Project title
65 Kingsway
London

Drawing title
Planning - Retail - Change of use
Proposed
Ground Floor

Sheet	Scale	Date	Drawn	Ch'd
A2	1:100	16.07.15	GG	IM

Project no
3017

Drawing no
05004

Rev
A

ITSP ARCHITECTURE + DESIGN
ITSP 50-58 Emerald Road London EC1V 7RD
t+44 (0)20 7482 8889 info@itsp.com

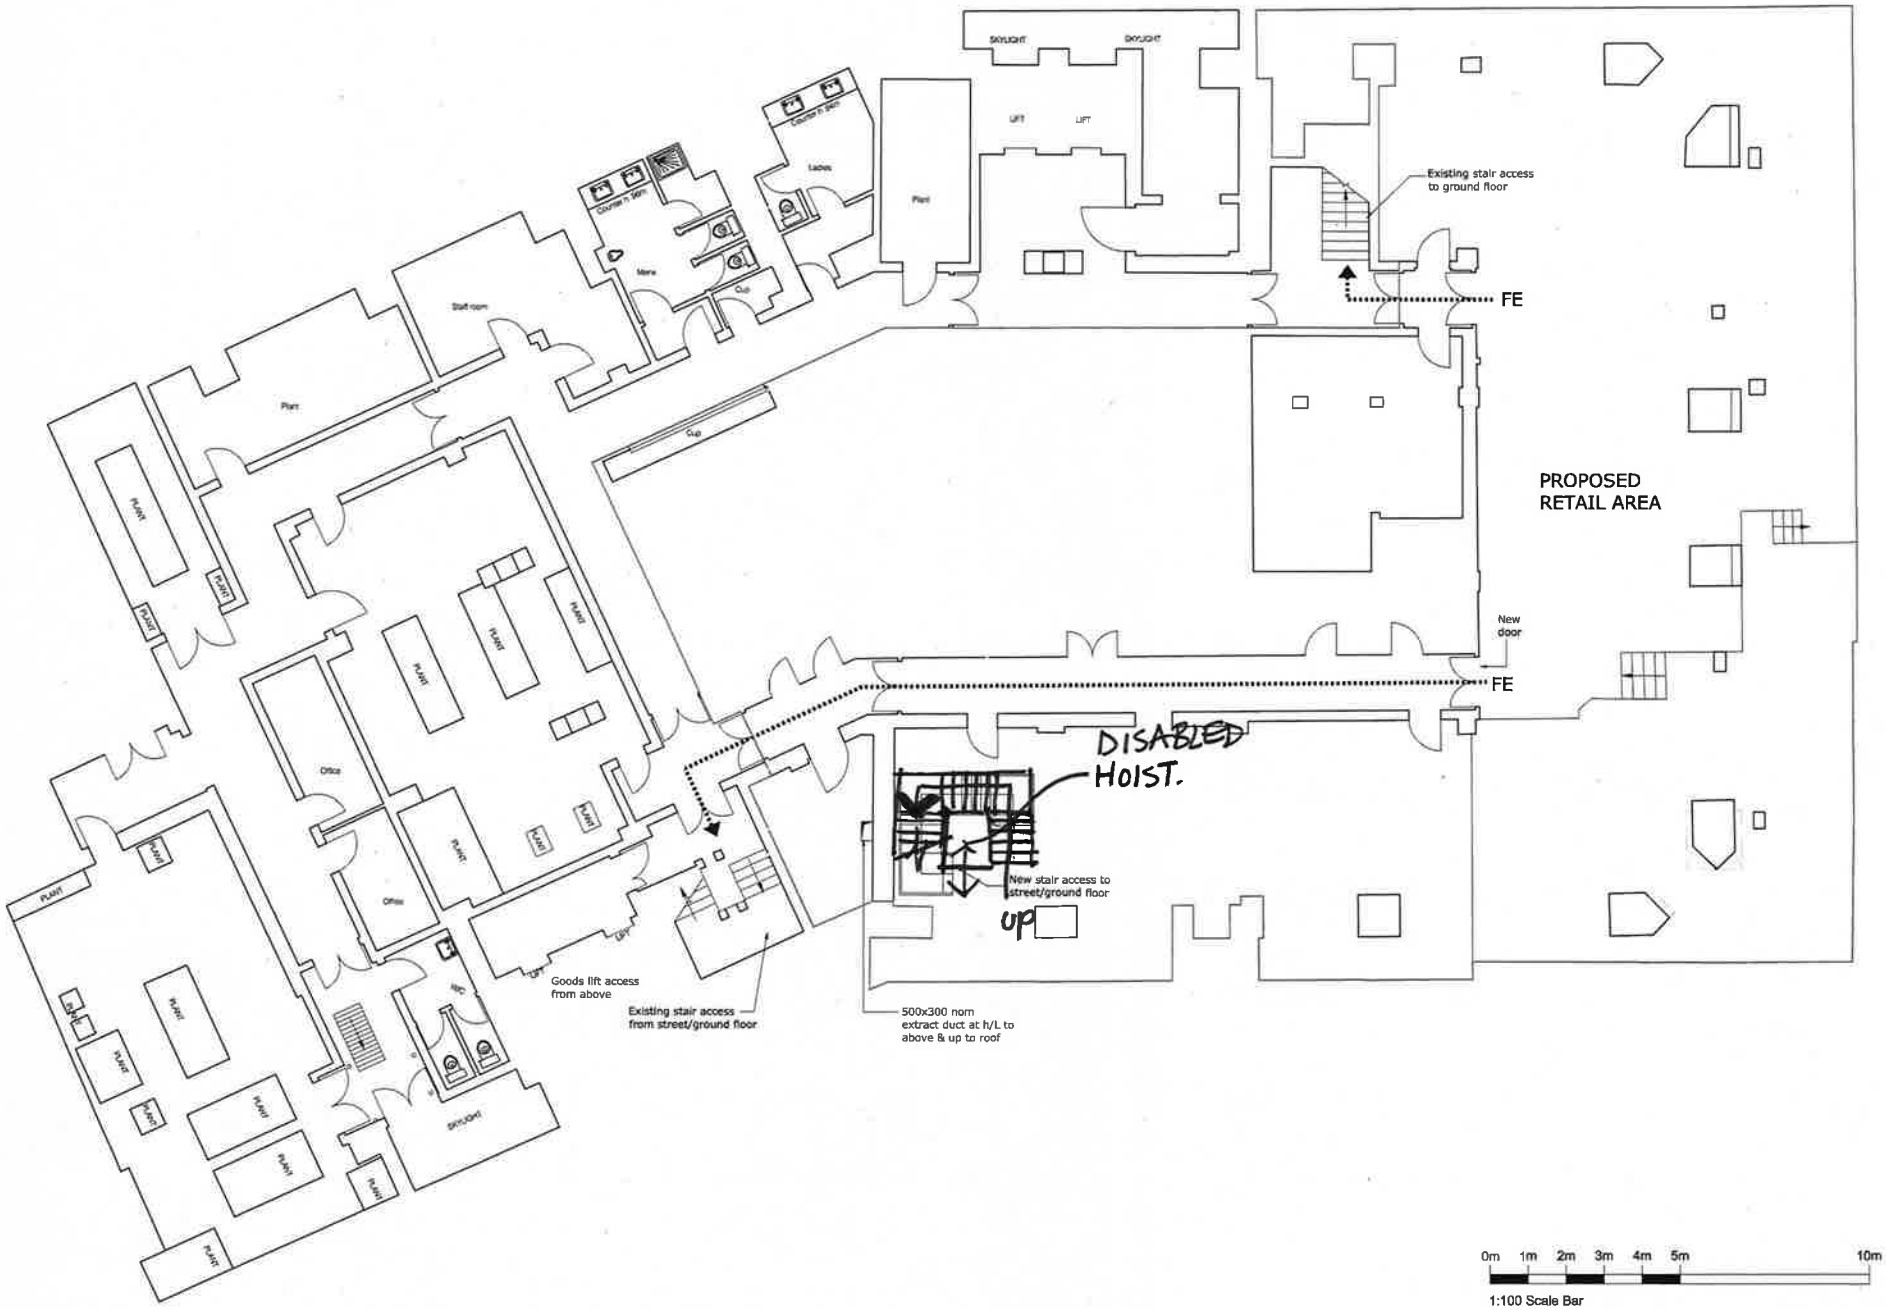

All discrepancies to be reported to itsp.
Do not scale this drawing. All dimensions to be checked on site.

NOTES.

1. THIS DRAWING IS BASED UPON NURRY SURVEYS LTD. DRG No HEL1338-FF0

Proposed retail area

Rev	Date	Revisions	By Ch'd
A	16.08.15	Proposed Retail Area modified. New stair to ground floor added.	GG IM

Drawing Status
FOR PLANNING

Project title
65 Kingsway
London

Drawing title
Planning - Retail - Change of use
Proposed
Basement

Sheet	Scale	Date	Drawn	Ch'd
A2	1:100	16.07.15	GG	IM

Project no
3017

Drawing no
05604

Rev
A

itsp ARCHITECTURE + DESIGN

ITSP 60-66 Goswell Road London EC1V 7AD
t+44 (0)20 7490 8899 www.itsp.com