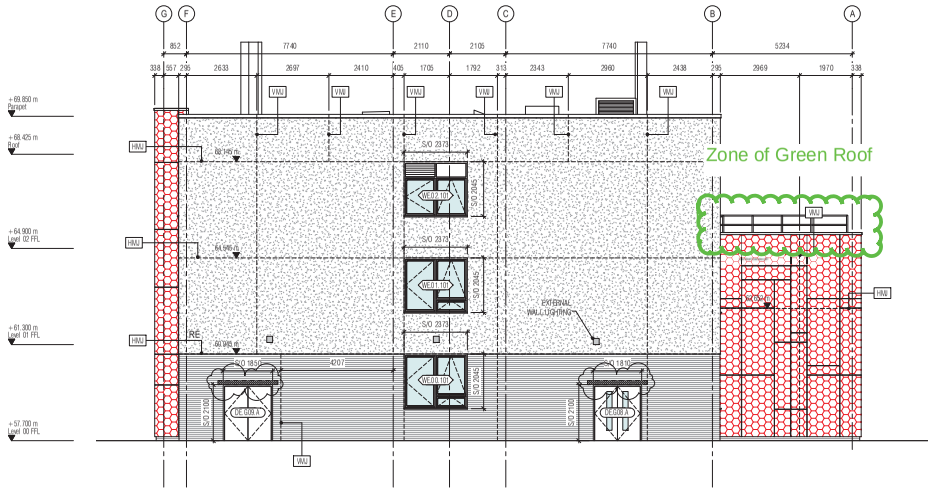

1 NORTH ELEVATION
EL-130 1 : 100

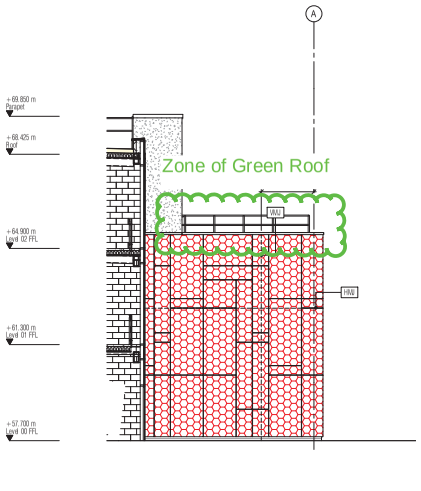

2 NORTH ELEVATION A
EL-130 1 : 100

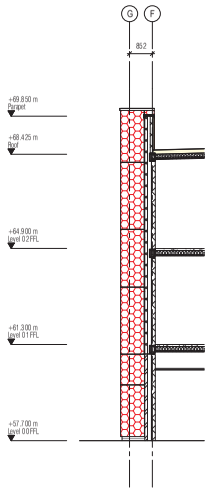

3 NORTH ELEVATION B
EL-130 1 : 100

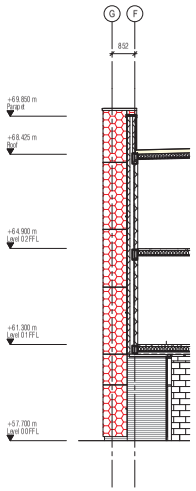

4 NORTH ELEVATION C
EL-130 1 : 100

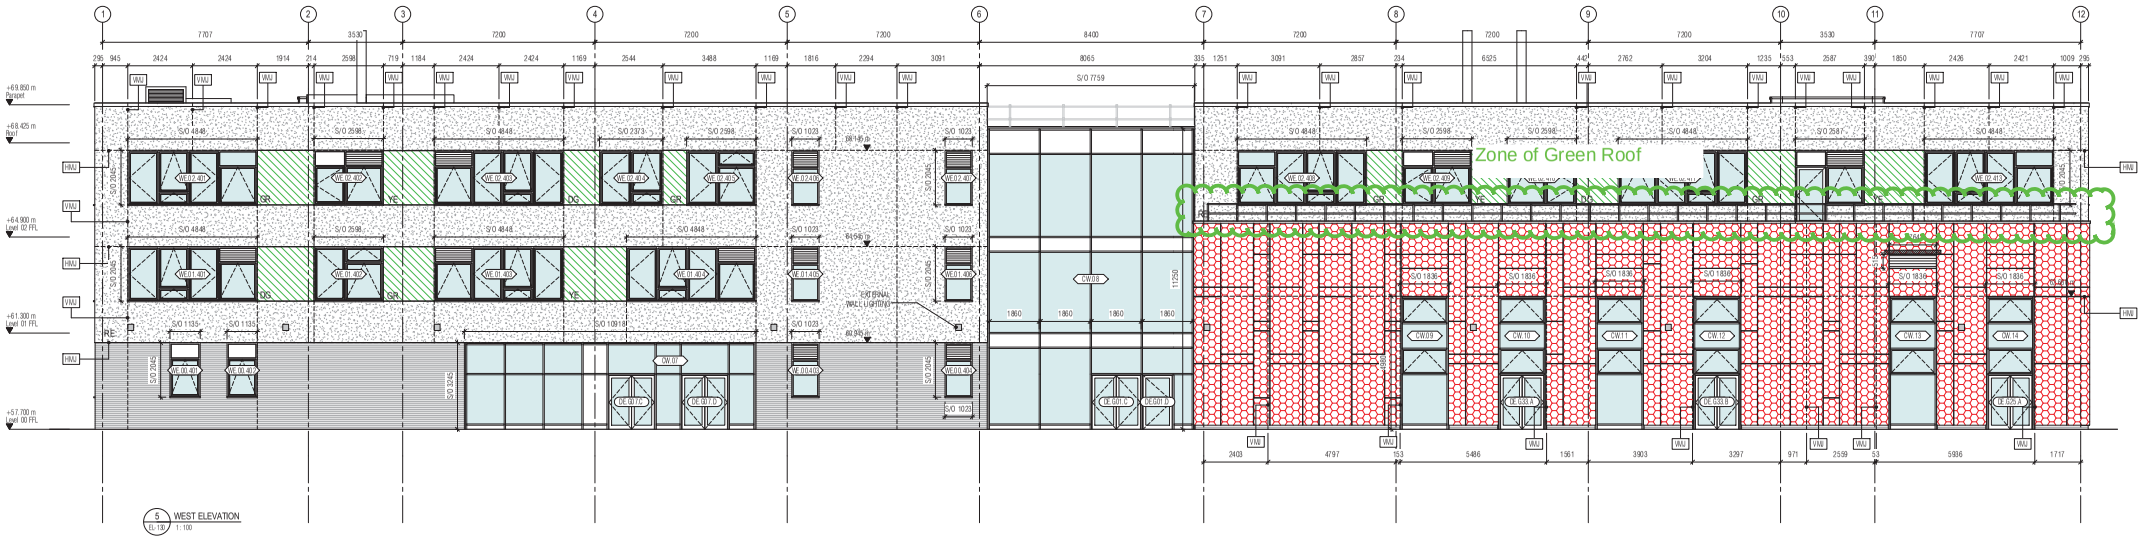

5 WEST ELEVATION
EL-130 1 : 100

0 0.5m 1m 2m 5m

DO NOT SCALE THIS DRAWING ALL DIMENSIONS MUST BE CHECKED ON SITE
INFORM THE ARCHITECT OF ANY DISCREPANCIES PRIOR TO CONSTRUCTION

KEY PLAN

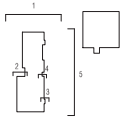

NOTES

KEY:

- EW-01 | BRICKWORK
- EW-02 | RENDERED BLOCK
  RE - RED LG - LIGHT GREY (SOUTH FACADE ONLY)
- EW-03 | RENDERED BLOCK ACCENT PANEL
  DG - DARK GREY GR - OLIVE GREEN YE - YELLOW
- EW-04 | RAINSCREEN CLADDING PANELS

HMJ HORIZONTAL MOVEMENT JOINT
VMJ VERTICAL MOVEMENT JOINT
CONCEALED LINTEL ABOVE STRUCTURAL OPENING

REV	DATE	DESCRIPTION	DRN	CHK
C01	16.09.15	ISSUED FOR CONSTRUCTION	RH	DH
C02	25.09.15	WINDOW TYPES UPDATED	RH	DH
C03	02.09.15	WATES COMMENTS ADDRESSED	RH	DH
C04	16.09.15	CONCEALED LINTEL REVISION	RH	DH

DRAWING TITLE
NEW TEACHING BUILDING
EXTERNAL ELEVATIONS
SETTING OUT – SHEET 1 OF 2

SCALE 1:100 A1 SHEET

STATUS
CONSTRUCTION

DRAWING NO
2657-EL-130

REV
C04

jestico + whiles
1 Cobourg Street London NW1 2HP
t +44 (0) 20 7388 0082 f +44 (0) 87 0052 0732 w jesticowhiles.com
architecture · interior design london · prague

CLIENT
WATES

PROJECT
HAMPSTEAD SCHOOL

©2014 jestico + whiles. all rights reserved