1 FRONT (east) ELEVATION
1:50 @ A1 & 1:100 @ A3

SHADED AREA DENOTES FLAT BELOW - SEE SEPARATE PLANNING PERMISSION

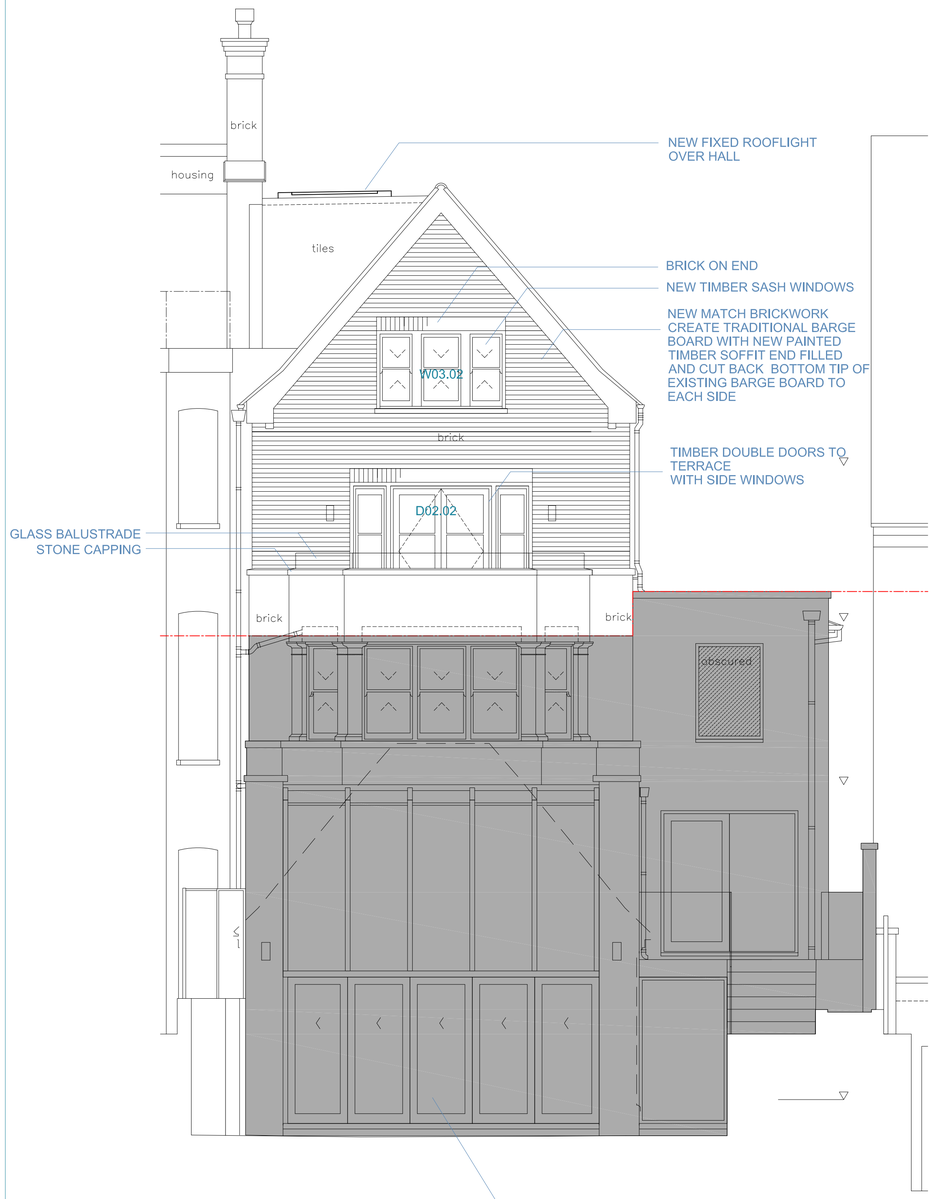

2 REAR (west) ELEVATION
1:50 @ A1 & 1:100 @ A3

SHADED AREA DENOTES FLAT BELOW - SEE SEPARATE PLANNING PERMISSION

Notes:

Copyright of this drawing and the contents remain with Pennington Phillips Lir

Do not scale from the drawings except for planning purposes. The contractor verify dimensions on site prior to the commencement of work. Any discrepan are to be reported to the designer. If in doubt - seek clarification.

Scale 1:50 @ A1 / 1:100 @ A3

0 1m 2m 3m 4m

Rev.	Date	Remarks

Project	Flat B, 45 Maresfield Gardens
Drawing	Pr Front (east) & Rear (west) Elevations
Scale	1:50 @ A1 & 1:100 @ A3
Date	07/11/14
Rev	A
Status	Construction
Drawing No.	5848/43
Approved	

penningtonphillip
16 Spectrum House
32-34 Gordon House Road
London NW5 1LP
Tel - 020 7267 1414
Fax - 020 7267 7878
www.penningtonphillips.co.