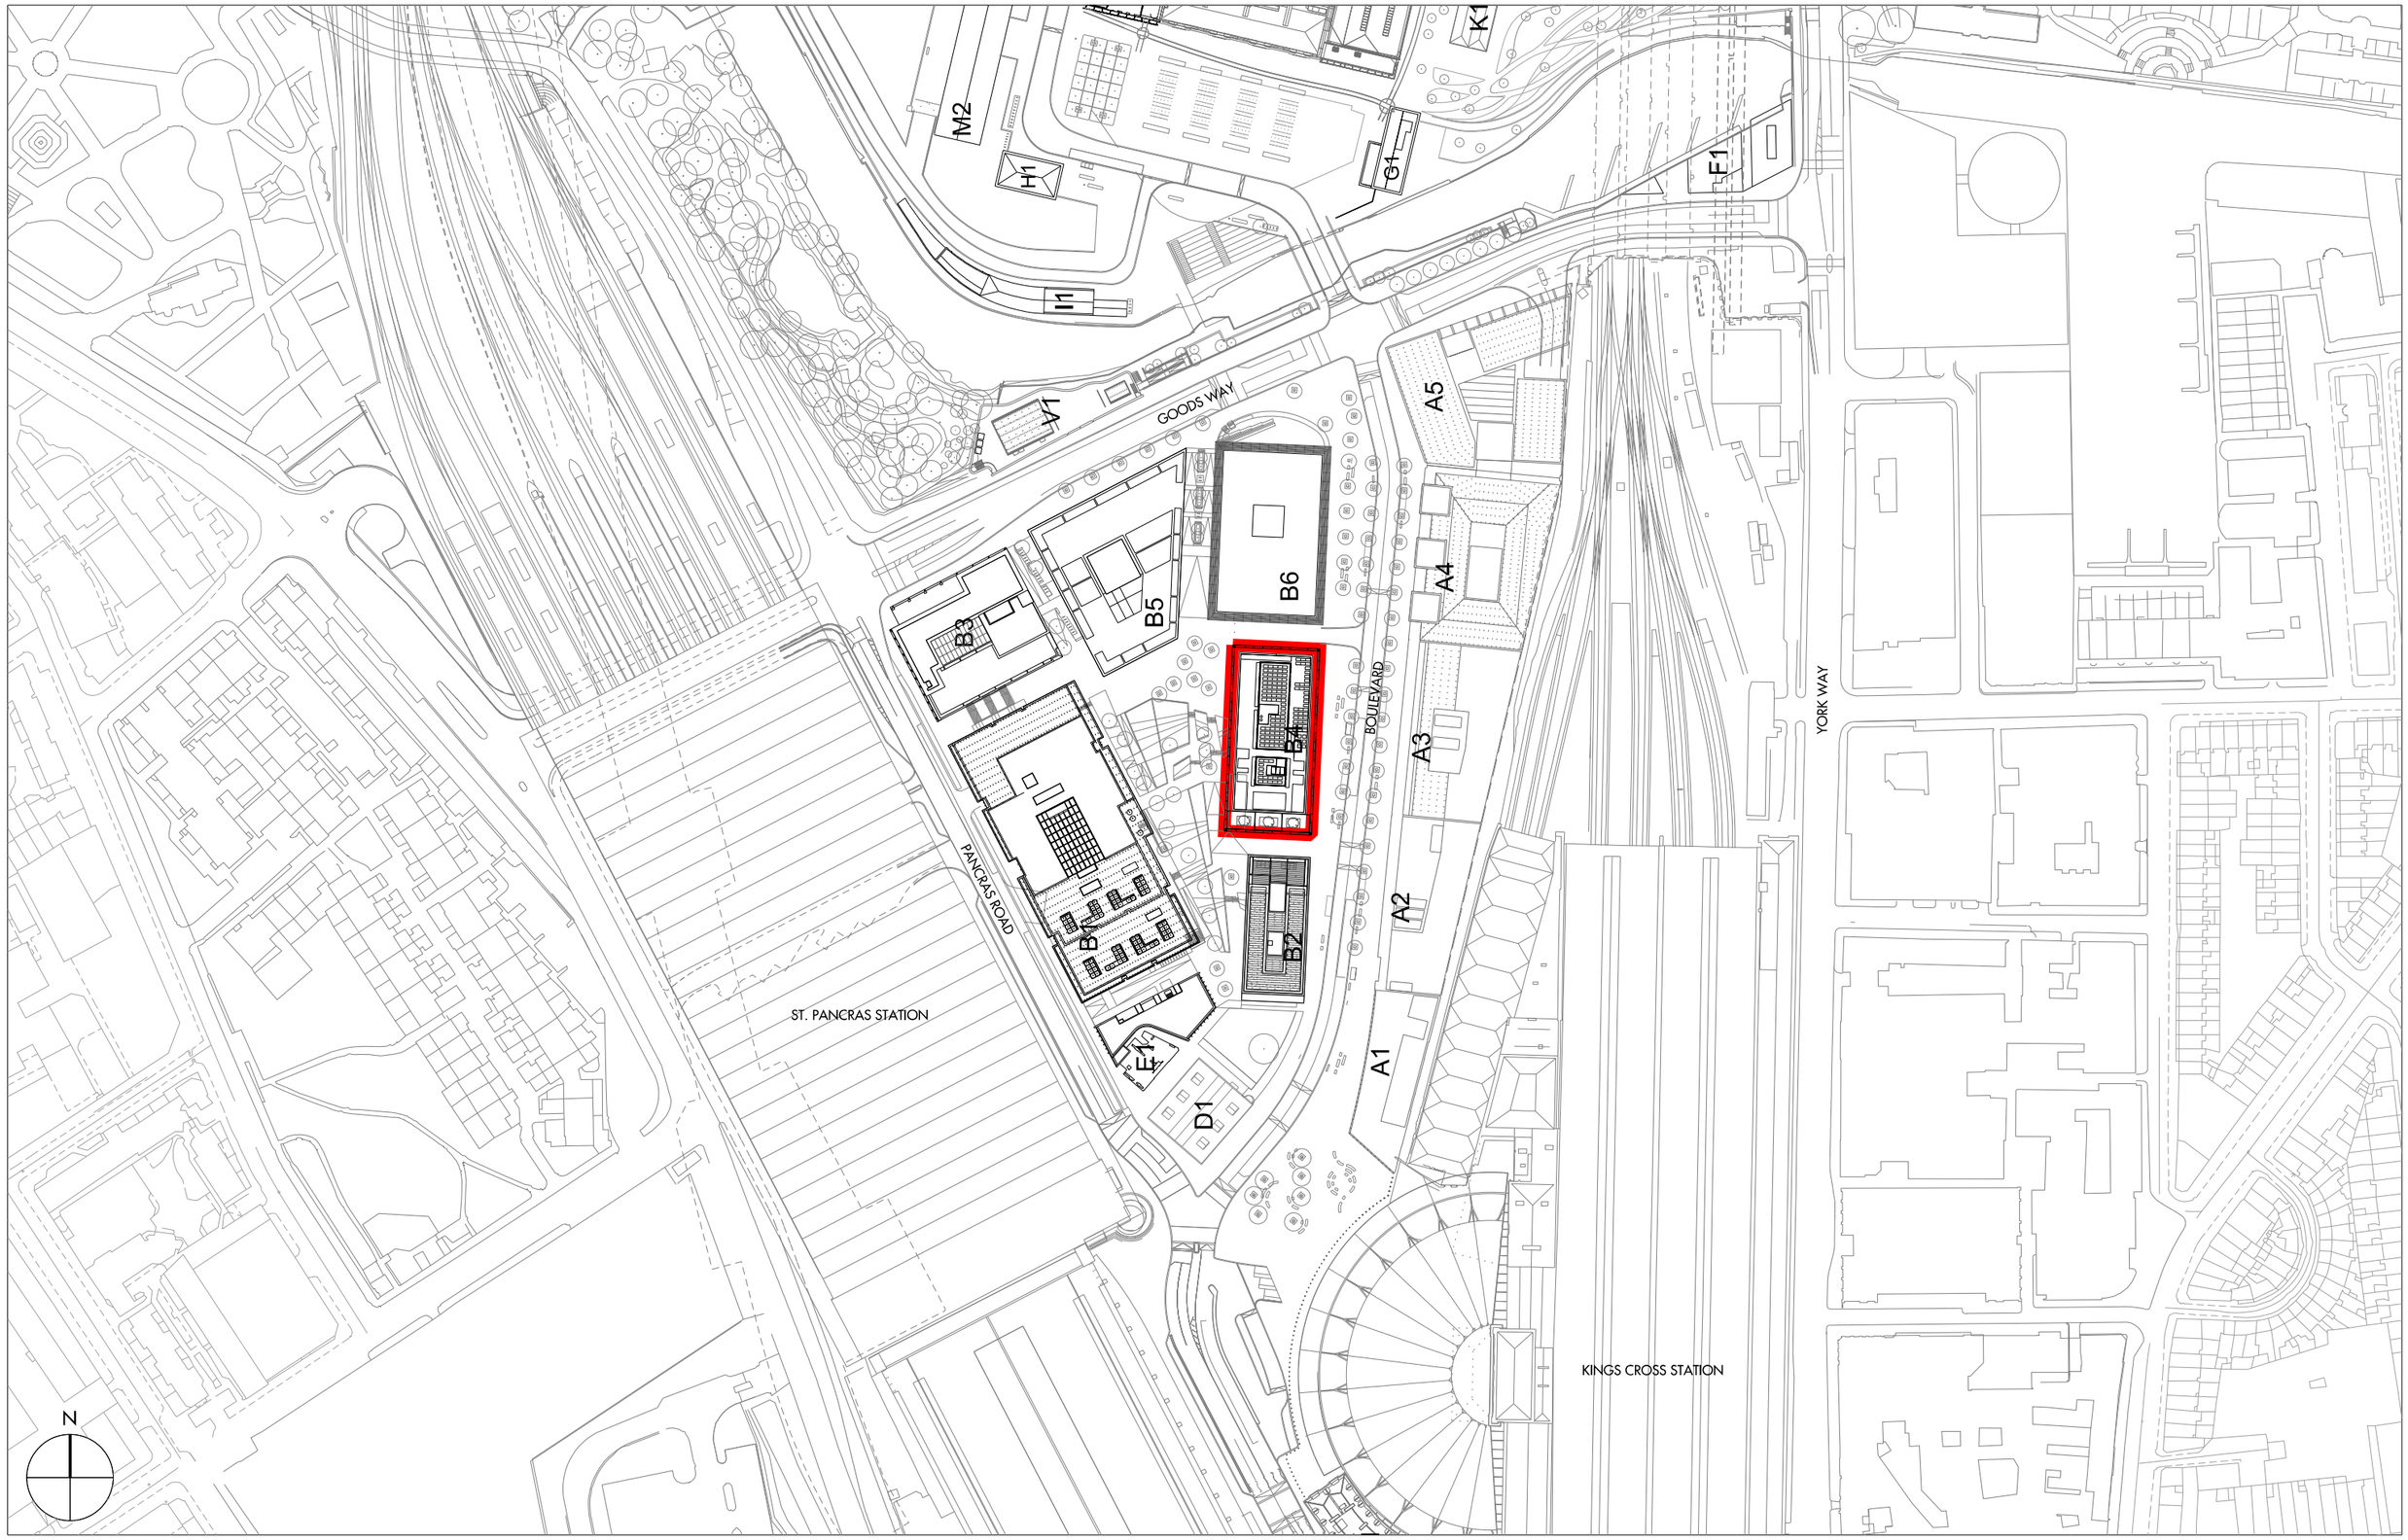


Do not scale from this drawing. Use figured dimensions only. Figured dimensions are in millimetres. All levels are in metres. All dimensions and levels shall be verified on site before proceeding with works. Detailed site survey to be carried out to verify positions and level relationships with site features and ordnance survey. The architect must be notified of any discrepancy.
Where building components are described in the specification as contractor designed, "construction" information relating to those components on this drawing represents design intent only

| REV | DATE | DESCRIPTION | CKD |
|---|---|---|---|
| | | | |

Allies and Morrison Architects
85 Southwark Street
London SE1 0HX
telephone 020 7921 0100
facsimile 020 7921 0101
email info@alliesandmorrison.co.uk

KING'S CROSS CENTRAL

# Building B4 Plot Boundary

280_07_01_100

SCALE: 1:2000 @A3

Revision