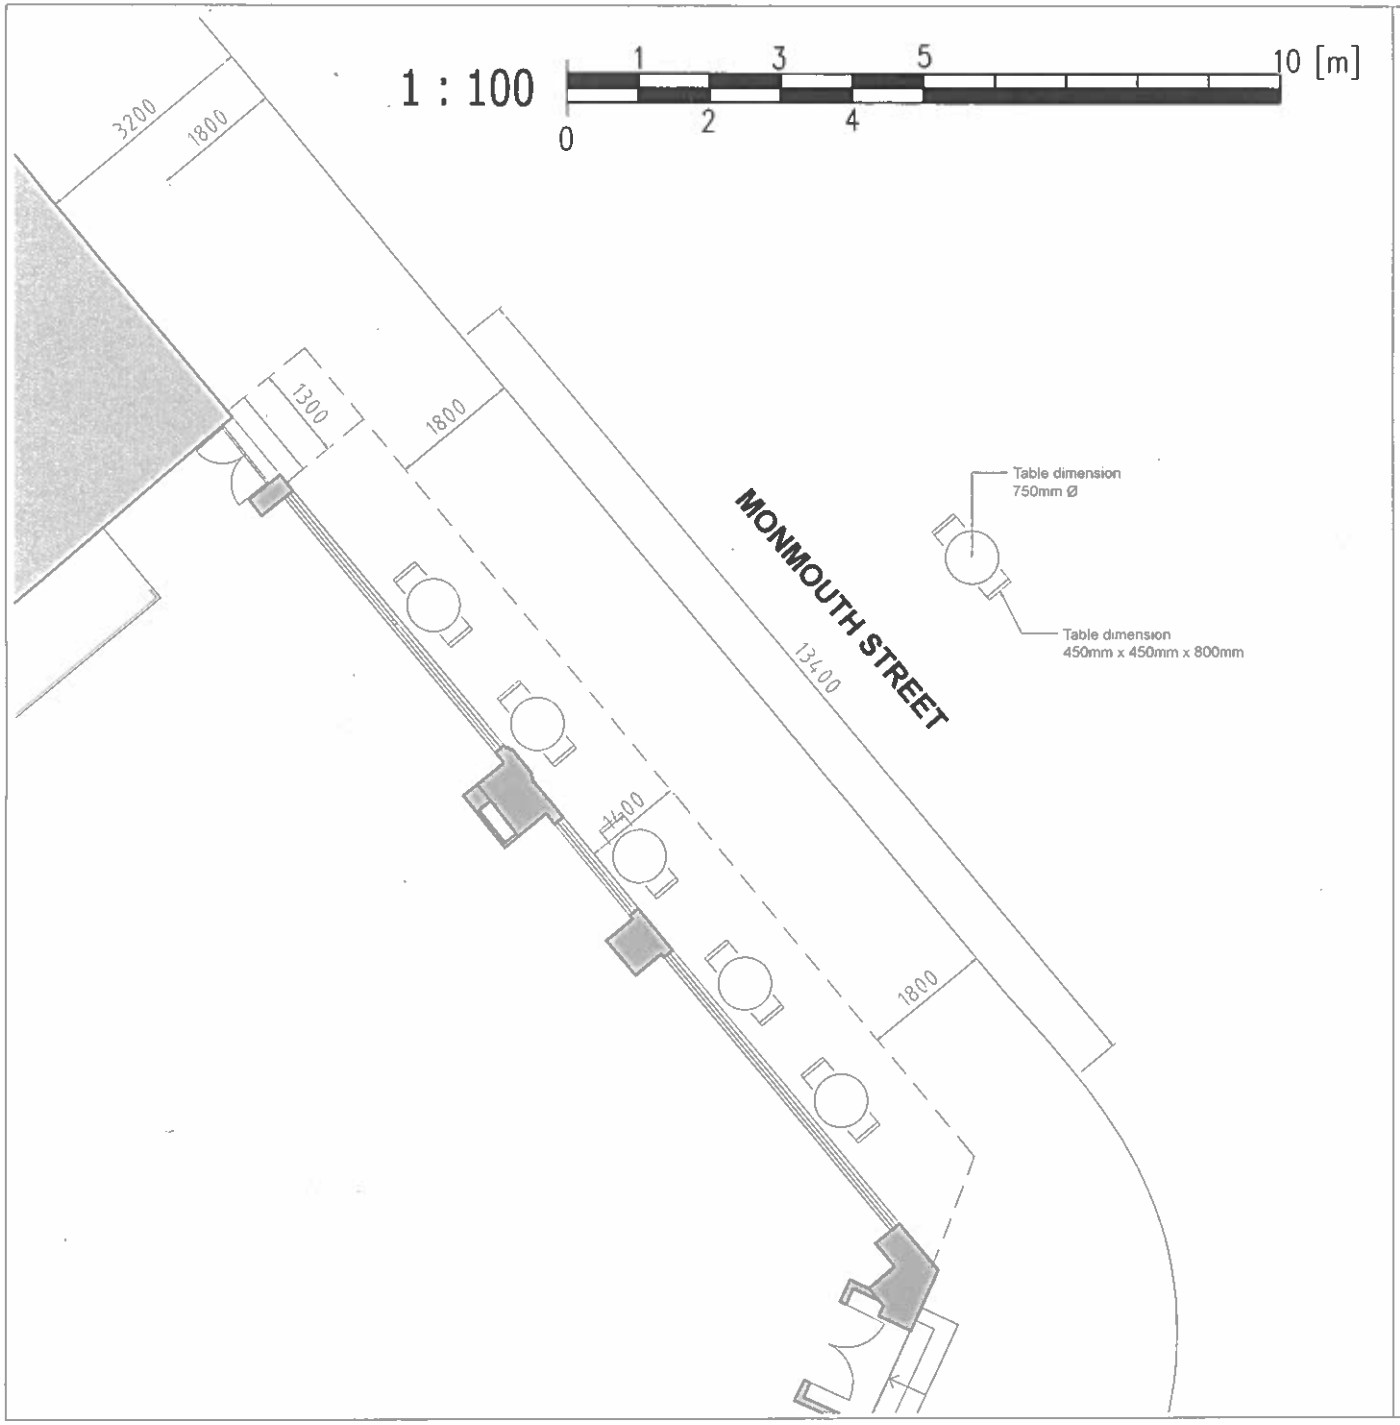

Project

PROPOSED
EXTERNAL SEATING AREA

Redvesev Limited
46 Garratt Lane
Wandsworth
London Sw18 4TF

Project
50-52 MONMOUTH STREET

Drw by: AM
Ck by:
Date 12.05.2012
Scale 1:100@A4

Sheet
R0312
PL101