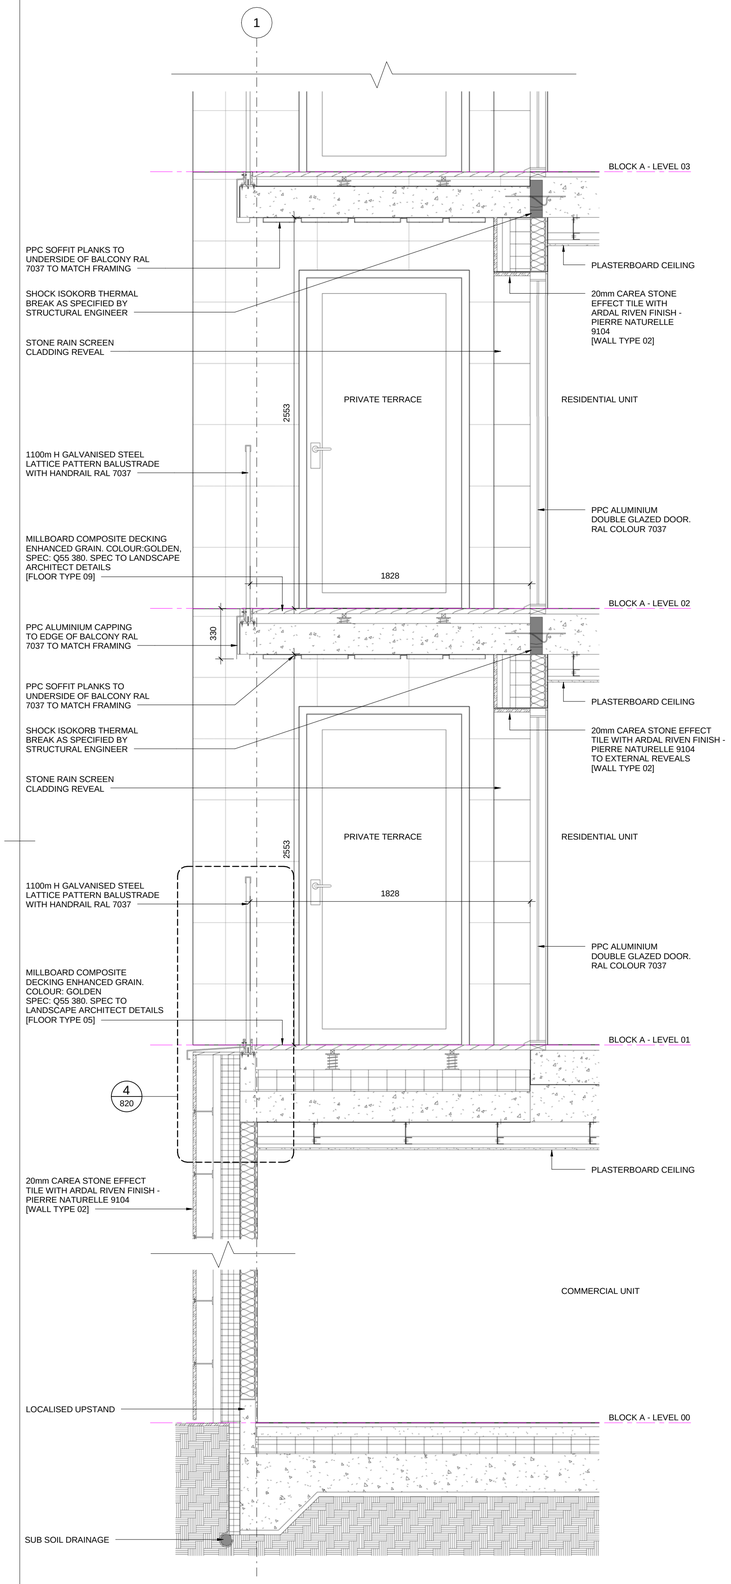

1 DETAILED SECTION - WEST ELEVATION A (1)

1 : 20

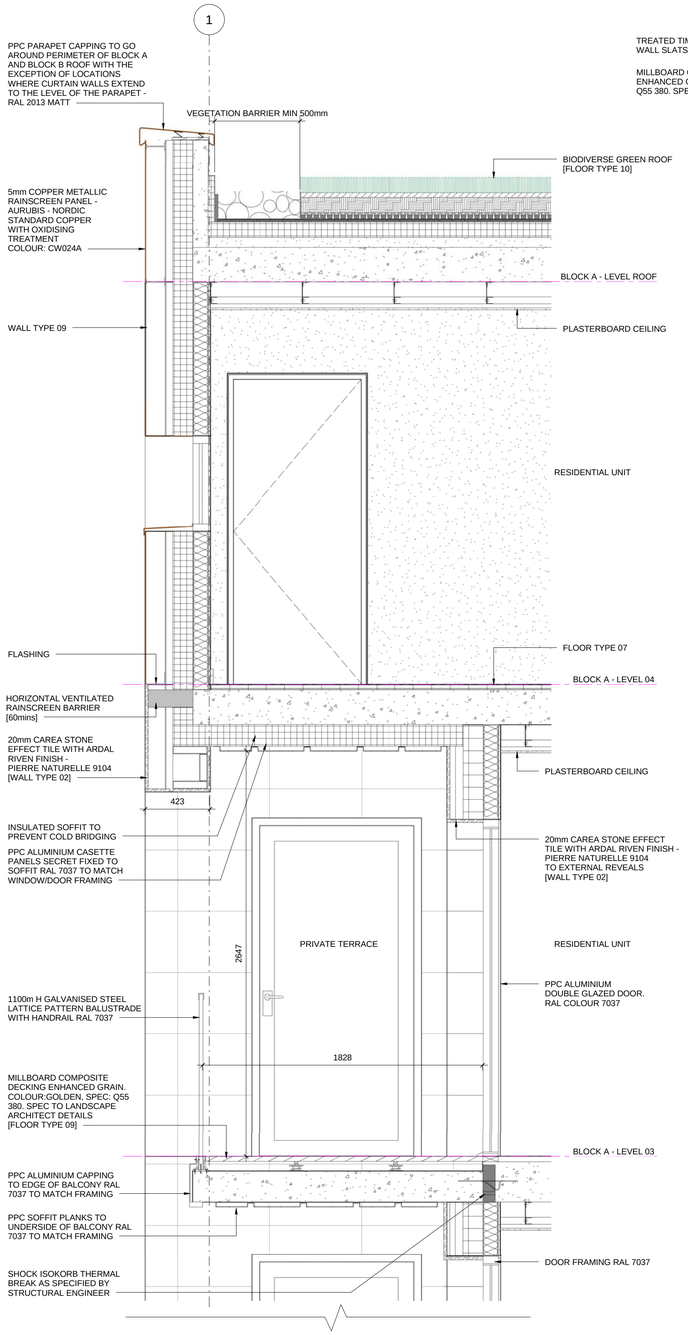

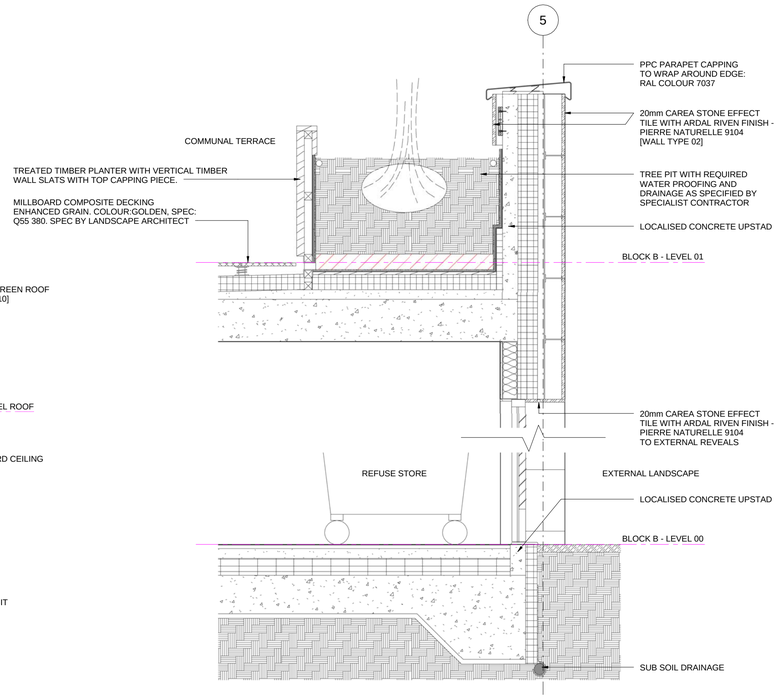

2 DETAILED SECTION - EAST ELEVATION B

1 : 20

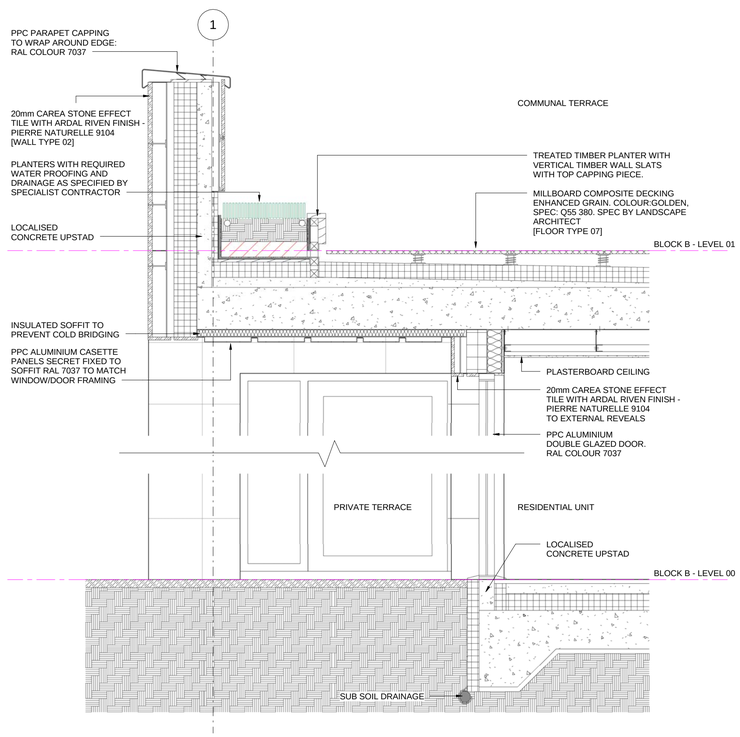

3 DETAILED SECTION - WEST ELEVATION B

1 : 20

	REVISION DETAILS	DATE	DRW	CHK
A	Planning Details Issued to IPS	23.03.15	KM	DMA
B	Discharge of Planning Condition 2	09.04.15	KM	DMA
C	Revised Details for Discharge of Planning Condition 2a+b	13.10.15	KM	DMA

NOTE: DRAWINGS TO BE READ IN CONJUNCTION WITH SHEETS 474 & 475

KEY	RESIDUAL RISK

KEY PLAN

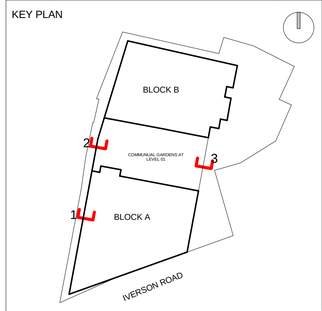

ORIGINATOR
davidmillerarchitects
WWW.DAVID-MILLER.CO.UK

DRAWING TITLE
DETAILED SECTION SHEET (3)

JOB TITLE	JOB NO	STATUS			
159-161 IVERSON ROAD, WEST HAMPSTEAD, LONDON, NW6 2RB	335	FOR INFORMATION			
	SCALE	DATE	CHECKED	APPROVED	
	1 : 20 @A1	03/03/15	KM	DMA	

PROJECT	ORIGIN	ZONE	LEVEL	TYPE	ROLE	SEQ NO	REV
IVR	DMA	ALL	SL	DET	A3	828	C

0 1 2 3 4 5 6 7 8 9 10

Copyright - David Miller Limited