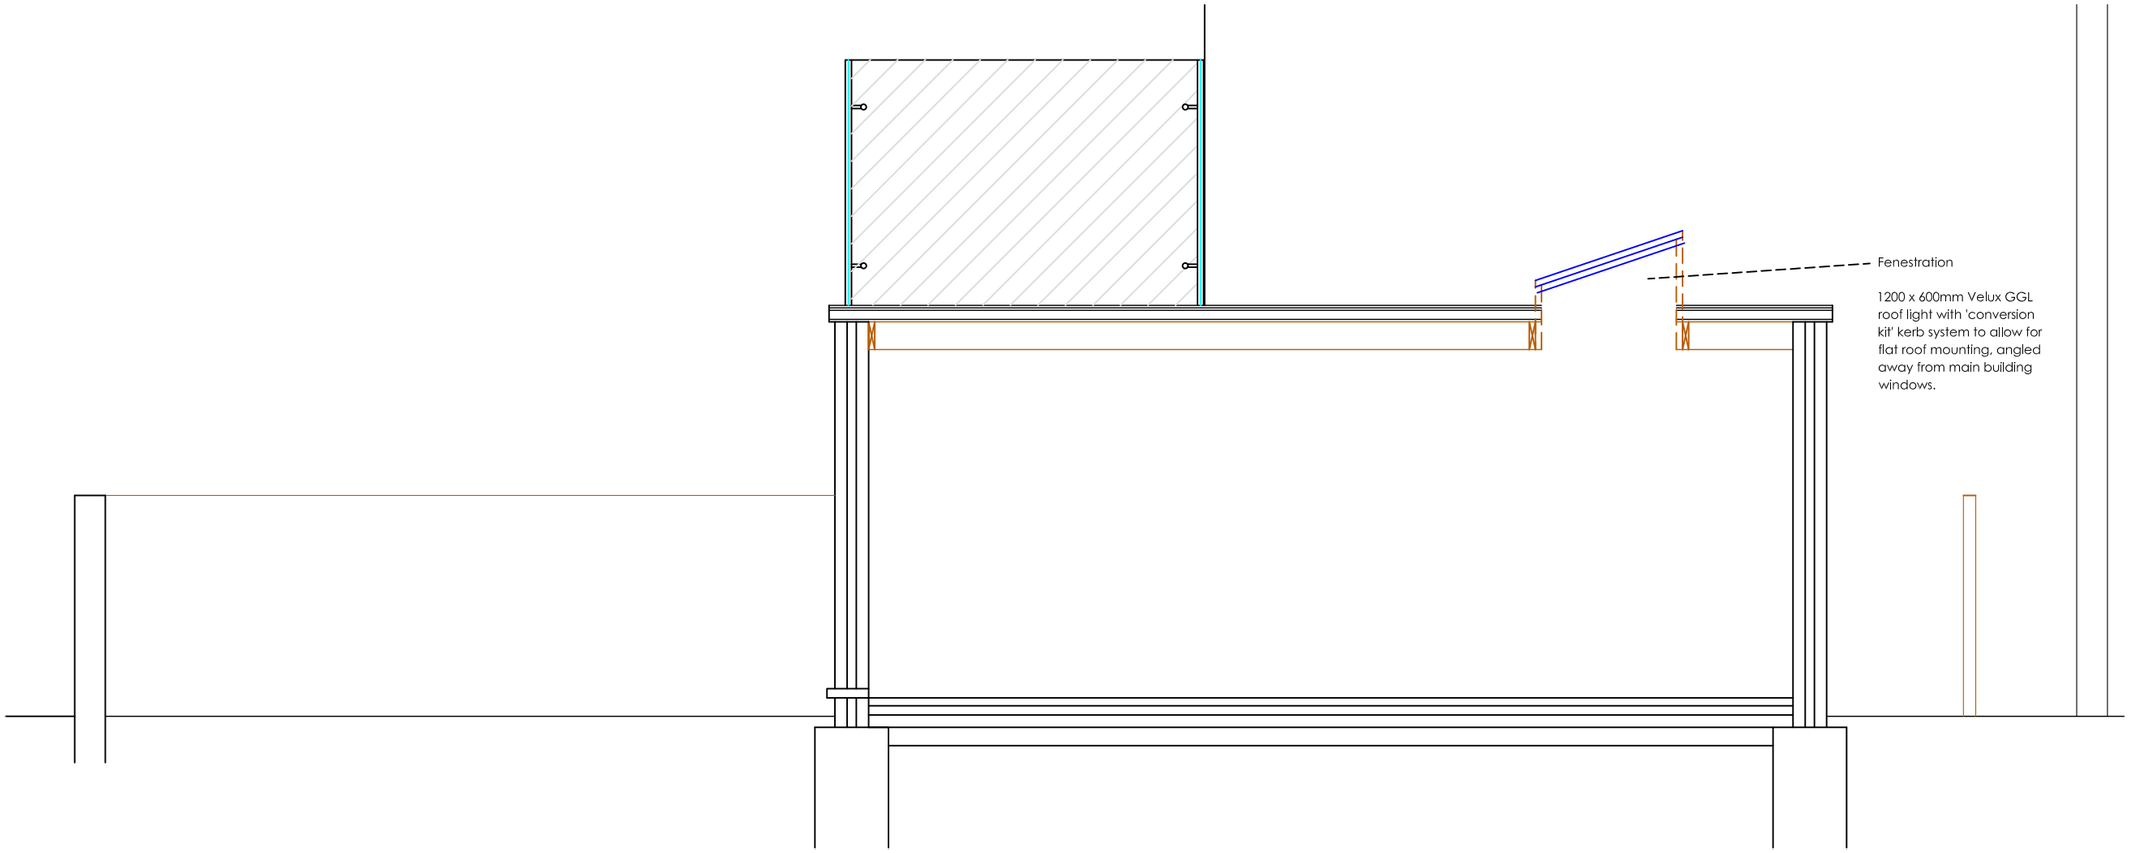

PROPOSED Section – 1:50 @ A3

0M 0.5M 1M 1.5M 2.0M 2.5M 3M 4M 5M

Rev	Details	Date	who
-	-	-	bm

Client
Bromley Park Garden Estates Ltd

Project/Site Location
Flat 1/A, 140 Fortess Road
London, NW5 2HP

Drawing Title
PROPOSED Section

Drawn	Scale	Checked	Date
bm	As shown @ A3	rm	03/11/2015

Avalon Built Environment Ltd

Chartered Building Surveyors
Project Managers

Parndon Mill
Parndon Mill Lane
Harlow
Essex CM20 2HP

T: 01279 441 911
F: 01279 441 202
E: info@avalonbe.co.uk

© 2015 Avalon Built Environment Ltd – All rights reserved

Drawing No. A0140-A-07

Rev.