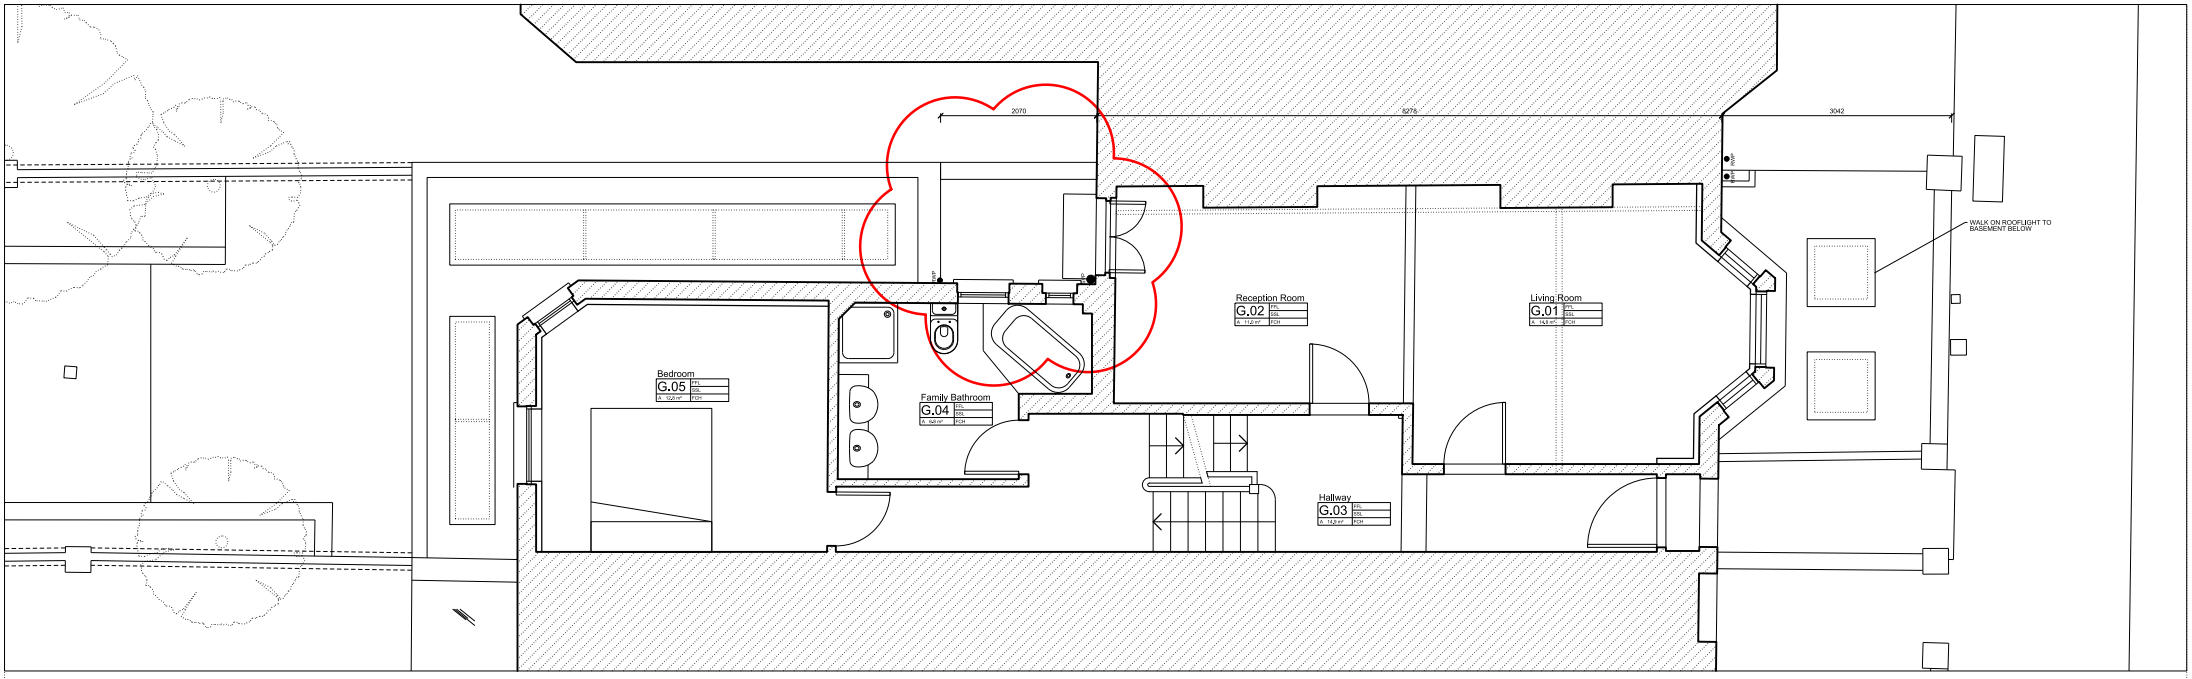

2 PLAN 1:25/50/100 @ A0/A2/A4
Ground Floor - Proposed

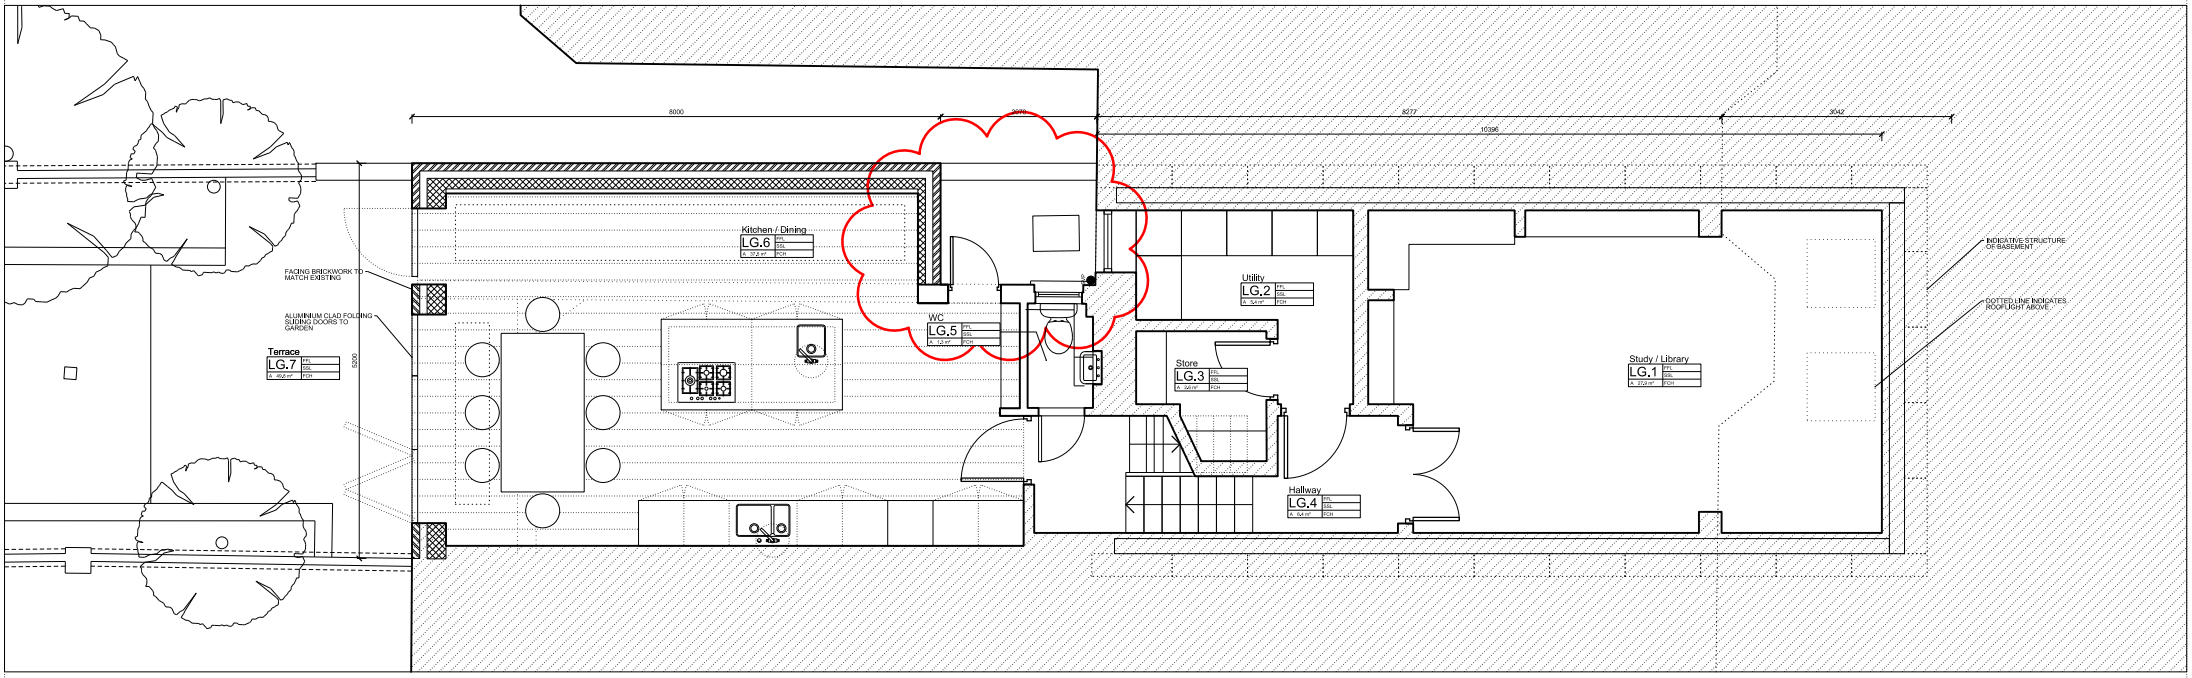

1 PLAN 1:25/50/100 @ A0/A2/A4
Basement - Proposed

NOTES
DO NOT SCALE
ALL DIMENSIONS TO BE CHECKED ON SITE

00 01 02 03 04 05

Rev	Description	Date
B	PLANNING AMENDMENTS	15.10.2015
A	PLAN UPDATE	10.04.2015

pawlik+wiedmer
Unit 1.33
73 Whitechapel Road
London
E1 1DU

Scale	1:25/50/100 @ A0/A2/A4
Date	04.03.2015
Drawn	NP
Status	PLANNING
Authorised	NP

3 ALDRED ROAD
LONDON, NW6

Title: PROPOSED GA PLANS GROUND AND BASEMENT LEVELS

Proj No	Drg No	Rev
14501	PA_100	B