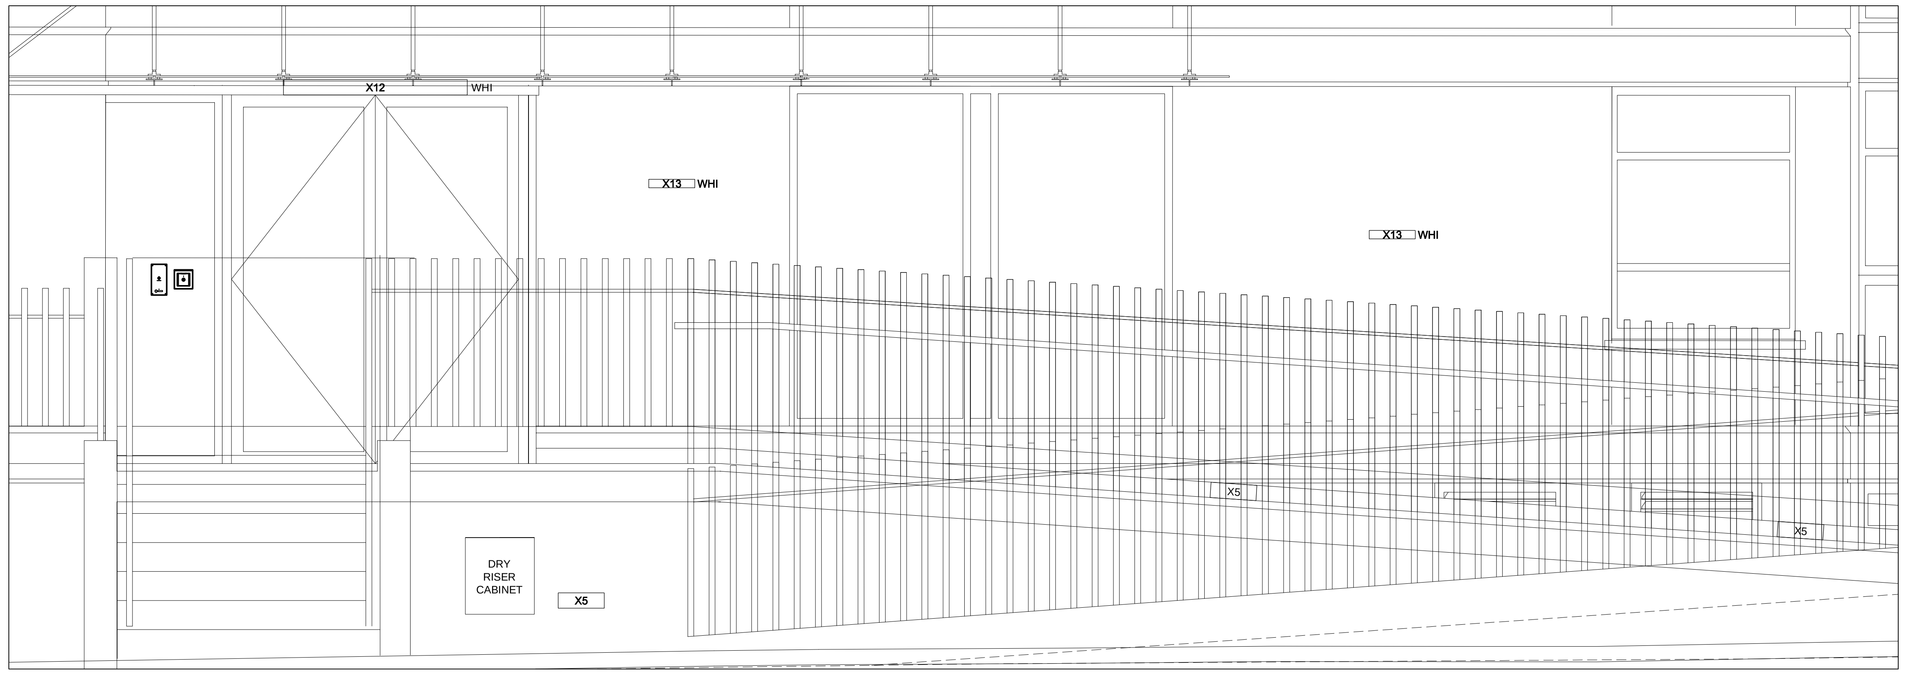

Hughes Parry South West Elevations Main Entrance

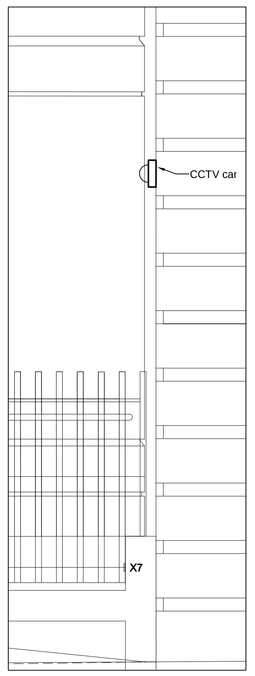

Hughes Parry South West Elevations 1

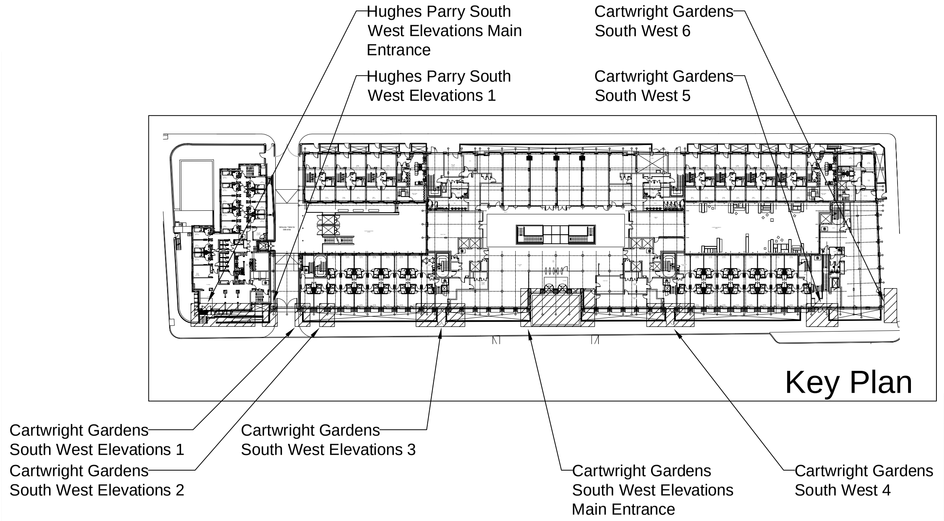

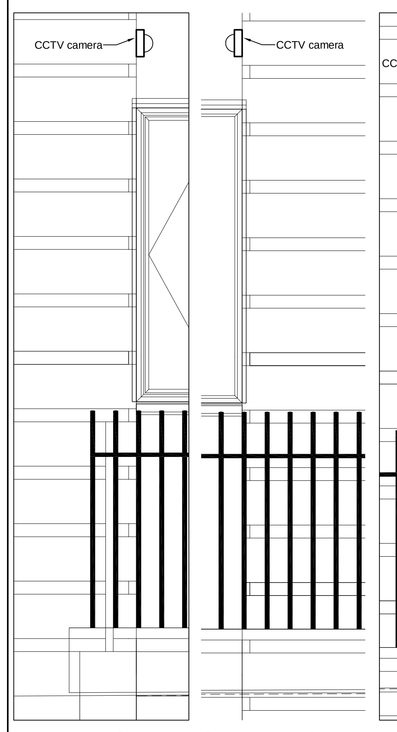

Cartwright Gardens South West Elevations 1 | Cartwright Gardens South West Elevations 2

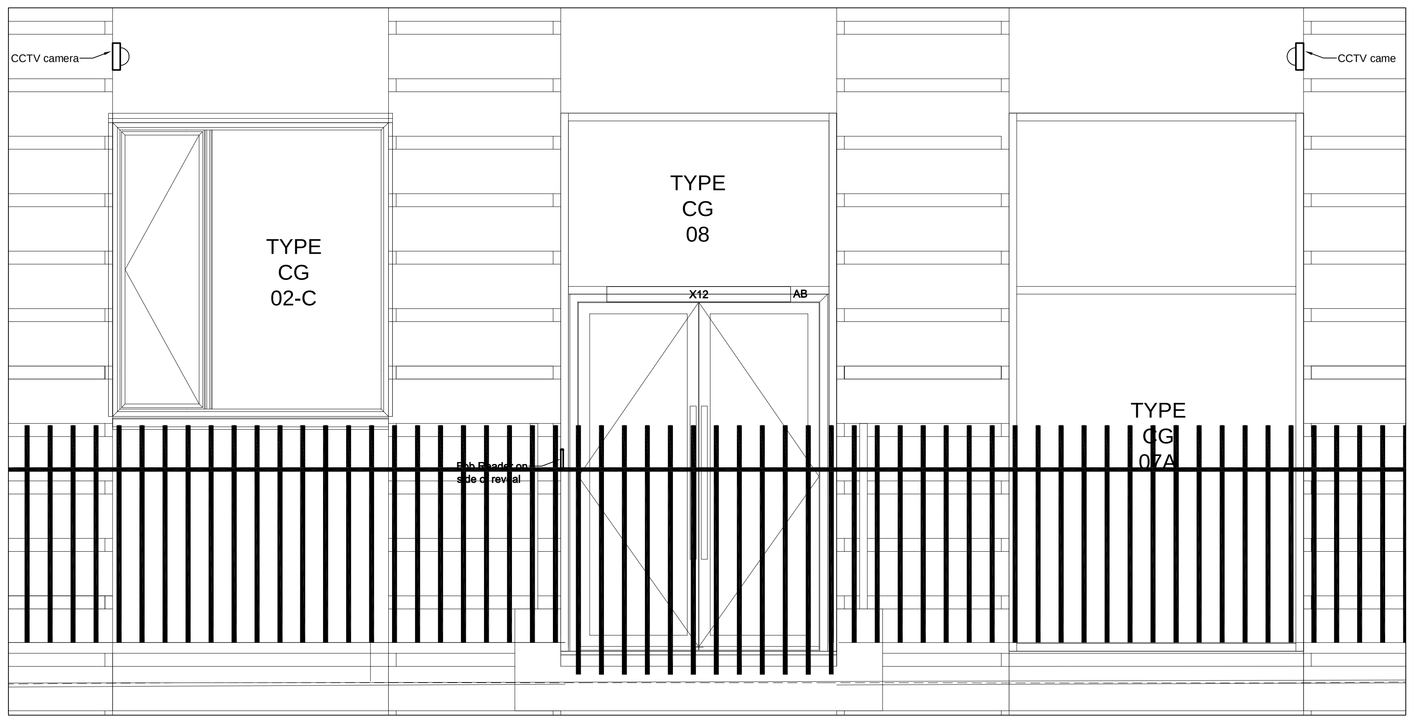

Cartwright Gardens South West Elevations 3

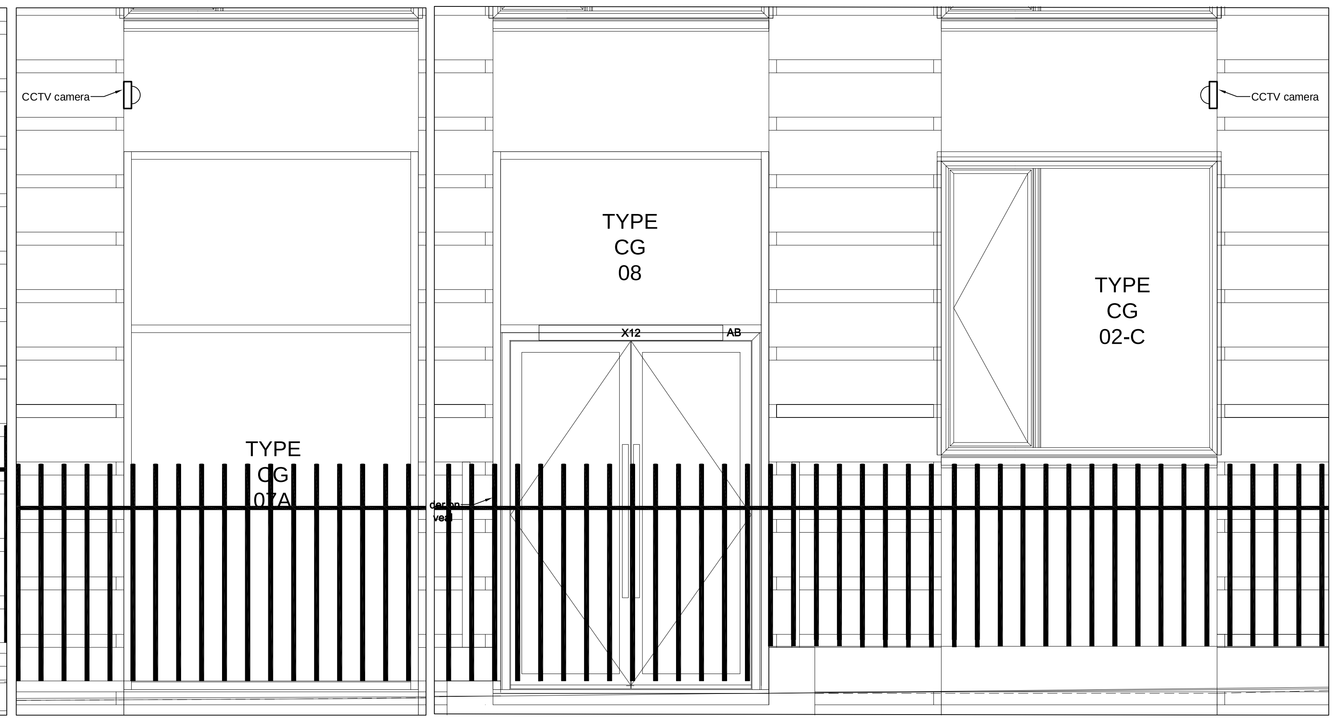

Cartwright Gardens South West Elevations 4

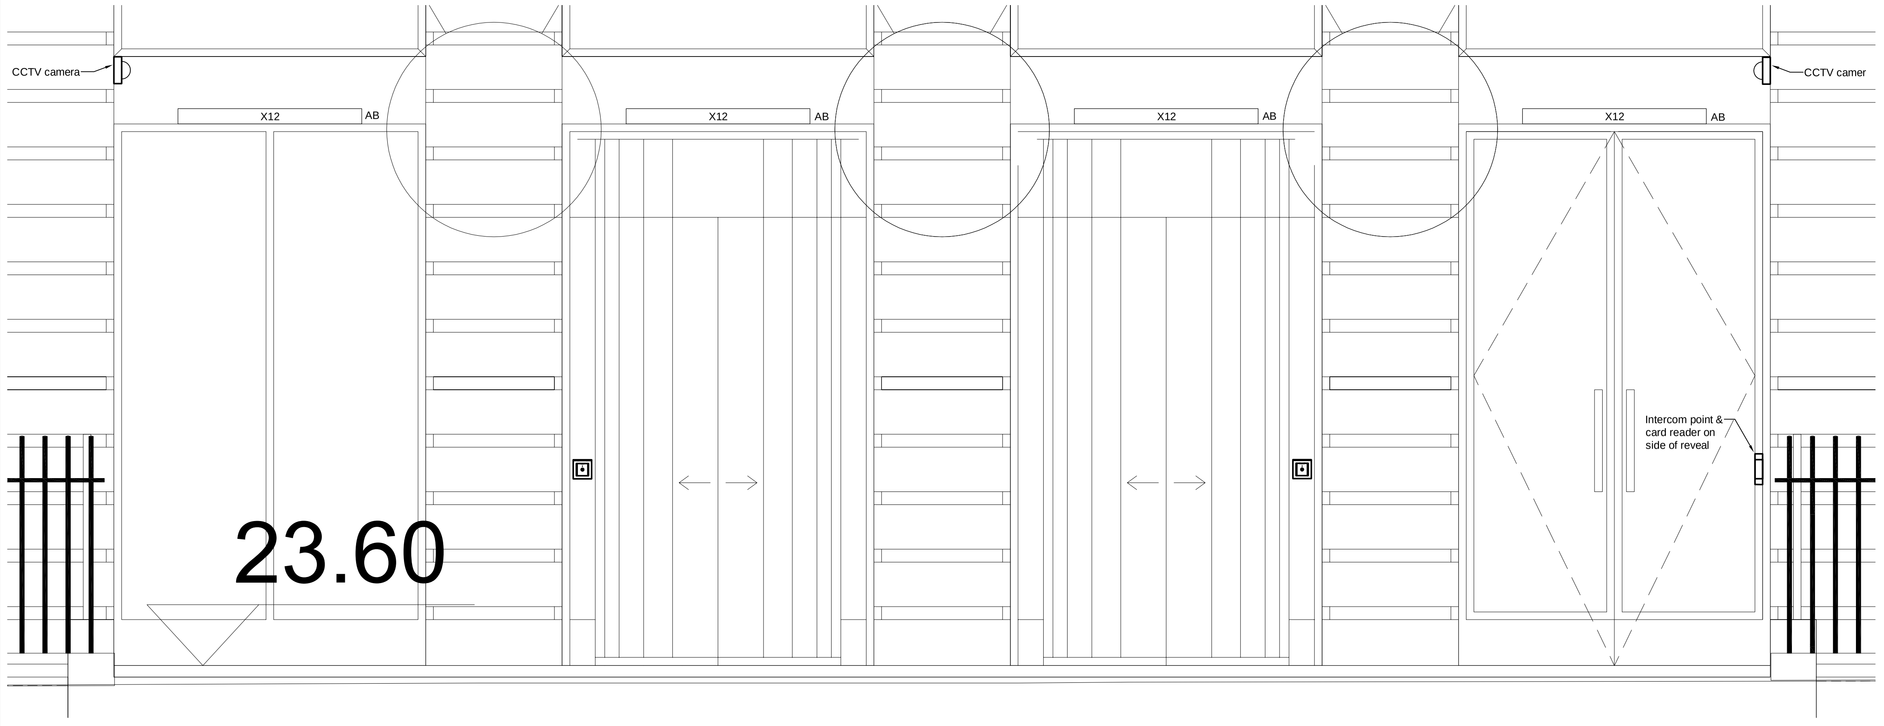

Cartwright Gardens South West Elevations Main Entrance

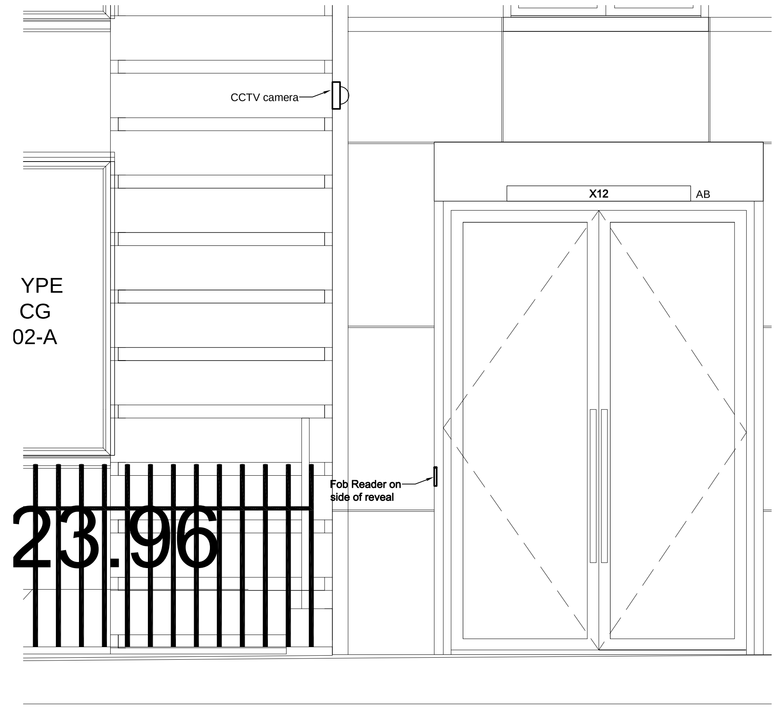

Cartwright Gardens South West Elevations 5

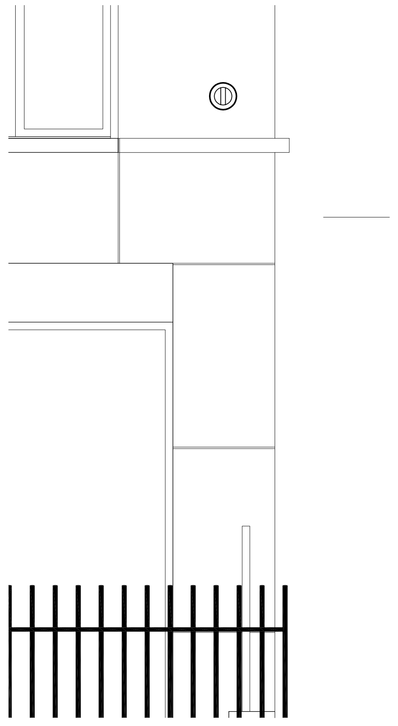

Cartwright Gardens South West Elevations 6

Building Outline Information	
Architect's Drawing No.	Date
B&F PROJECT NUMBER: 3430	

NOTES:

THIS DRAWING IS ISSUED FOR PLANNING PURPOSES ONLY

LEGEND:

CCTV DOME CAMERA COLOUR FINISH IN BLACK

ACCESS READER COLOUR FINISH IN SATIN STAINLESS STEEL

INTERCOM CALL POINT COLOUR FINISH IN SATIN STAINLESS STEEL

External Luminaire Schedule

X1		ASD Lighting 'Stealth' 270mm x 340mm with 24 LED 1000mA Luminaire finished in Black
X2		ASD Lighting 'Horizon Louvre' 353mm Dia with compact fluorescent lamp Luminaire finished in Black
X3		ASD Lighting 'Horizon Cage' 350mm Dia with compact fluorescent lamp Luminaire finished in Black
X4		Thorn Lighting Square 'via' 1000mm x 260mm with compact fluorescent lamp Luminaire finished in Black
X5		Thorn Lighting 'Jalon' 300mm x 100mm with 1 x 26w TC-D compact fluorescent lamp Luminaire finished in Black
X6		ASD Lighting 'Litehouse' Bollard 1000mm x 260mm diameter with metal halide lamp Luminaire finished in Black
X7		Main Entrance suspended luminaire supplied & installed by others
X8		Orlight 'ORLLUNG01' floor recessed LED linear uplight with frosted lens
X9		Not used
X10		Bega '7066' Ground mounted 6.5w LED projector approx 155mm Dia x 160mm
X11		Design Plan 'Terminus' 290mm x 184mm with LED array Luminaire finished in Black
X12		Bega '44408' Direct wall light approx 1220 x 105 x 125mm with 28W linear fluorescent lamp Luminaire finished in White - WHI Luminaire finished in RAL 7008 colour to match framing of doors/windows - AB
X13		Bega '33329' Direct wall light approx 300 x 55 x 120mm with LED Light Source Luminaire finished in White - WHI

Rev.	Revision details	Chk'd	Date
03	X12 & X13 Luminare colours confirmed.	JB	03.11.15
02	Luminaire & Access Control Reader Unit colours added.	JB	26.10.15
01	Issued for Construction.	JB	09.10.15
00	Issued for Approval.	ABS	09.09.15

Briggs & Forrester (MEP) LTD
Bembridge House, Bembridge Drive, Kingsthorpe, Northampton, NN2 6LZ
Tel: (01604) 720072
Fax: (01604) 720057
http://www.briggsandforrester.co.uk

Client:
BROOKFIELD MULTIPLEX

Project:
UNIVERSITY OF LONDON
CARTWRIGHT GARDENS

Drawing Title:
SOUTH WEST ELEVATION
ELECTRICAL EXTERNAL SERVICES
LAYOUT

Scale: 1:20 @ A0	Date: SEPTEMBER 2015
Drawn by: JT	Checked: JB
Drawing Number: 6000/ES/SP/SL/0711	Rev: 03

Drawing Status:
CONSTRUCTION

This drawing is copyright and may not be reproduced either in part or full without written permission from Briggs & Forrester (MEP) Ltd.

DO NOT SCALE OFF THIS DRAWING